
Section 4D:

Recommended Improvement Projects
Donahue Drive



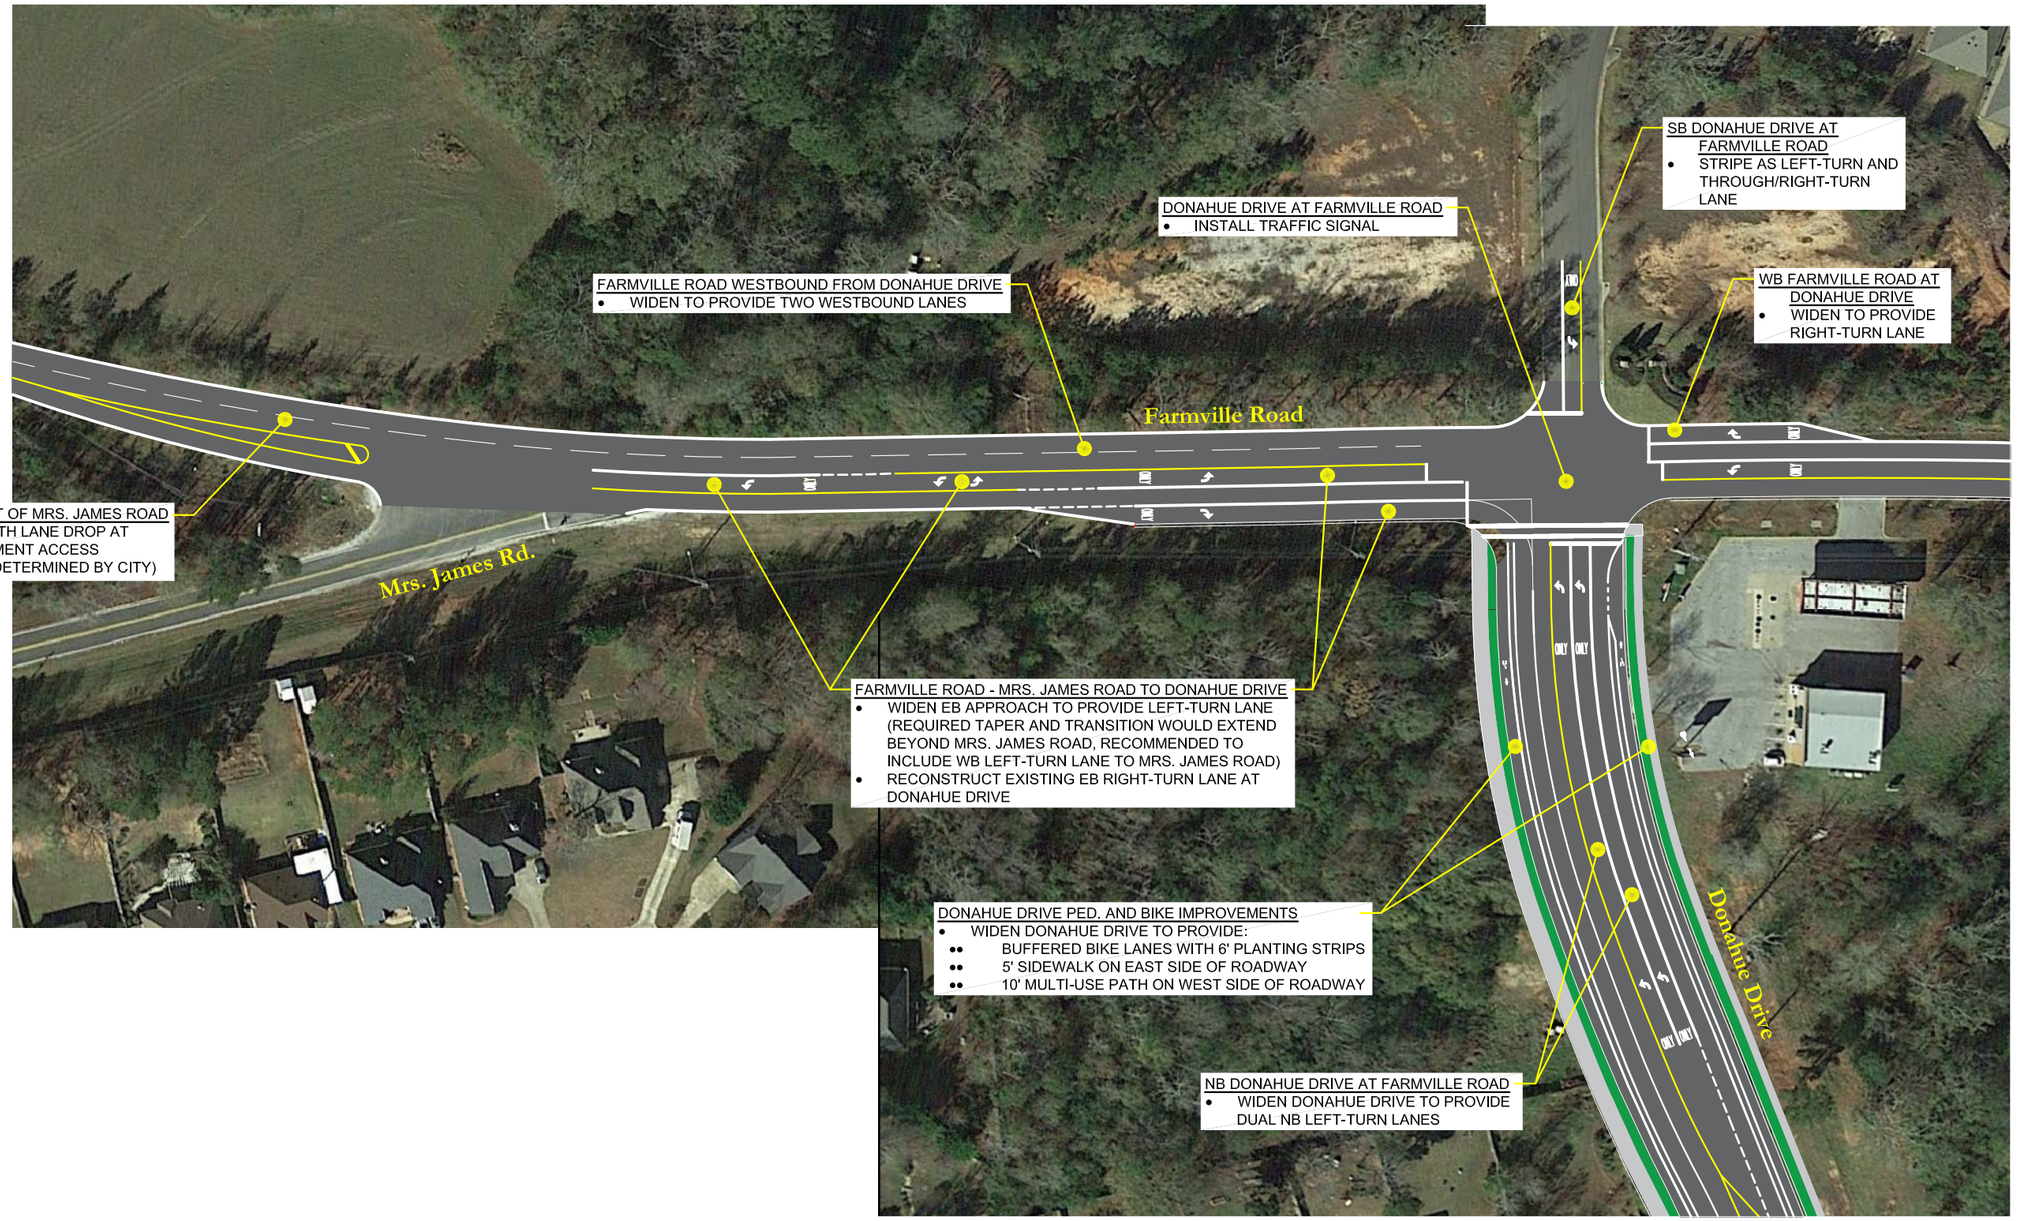

Project NDD1


SKIPPER CONSULTING INC

Legend
- Required Pavement
- Planted Area
- Sidewalk/Multi-use Path

North

Graphic Scale: 1"=100'

Figure 8A
Donahue Drive at Farmville Road
Future Improvements
Auburn, Alabama

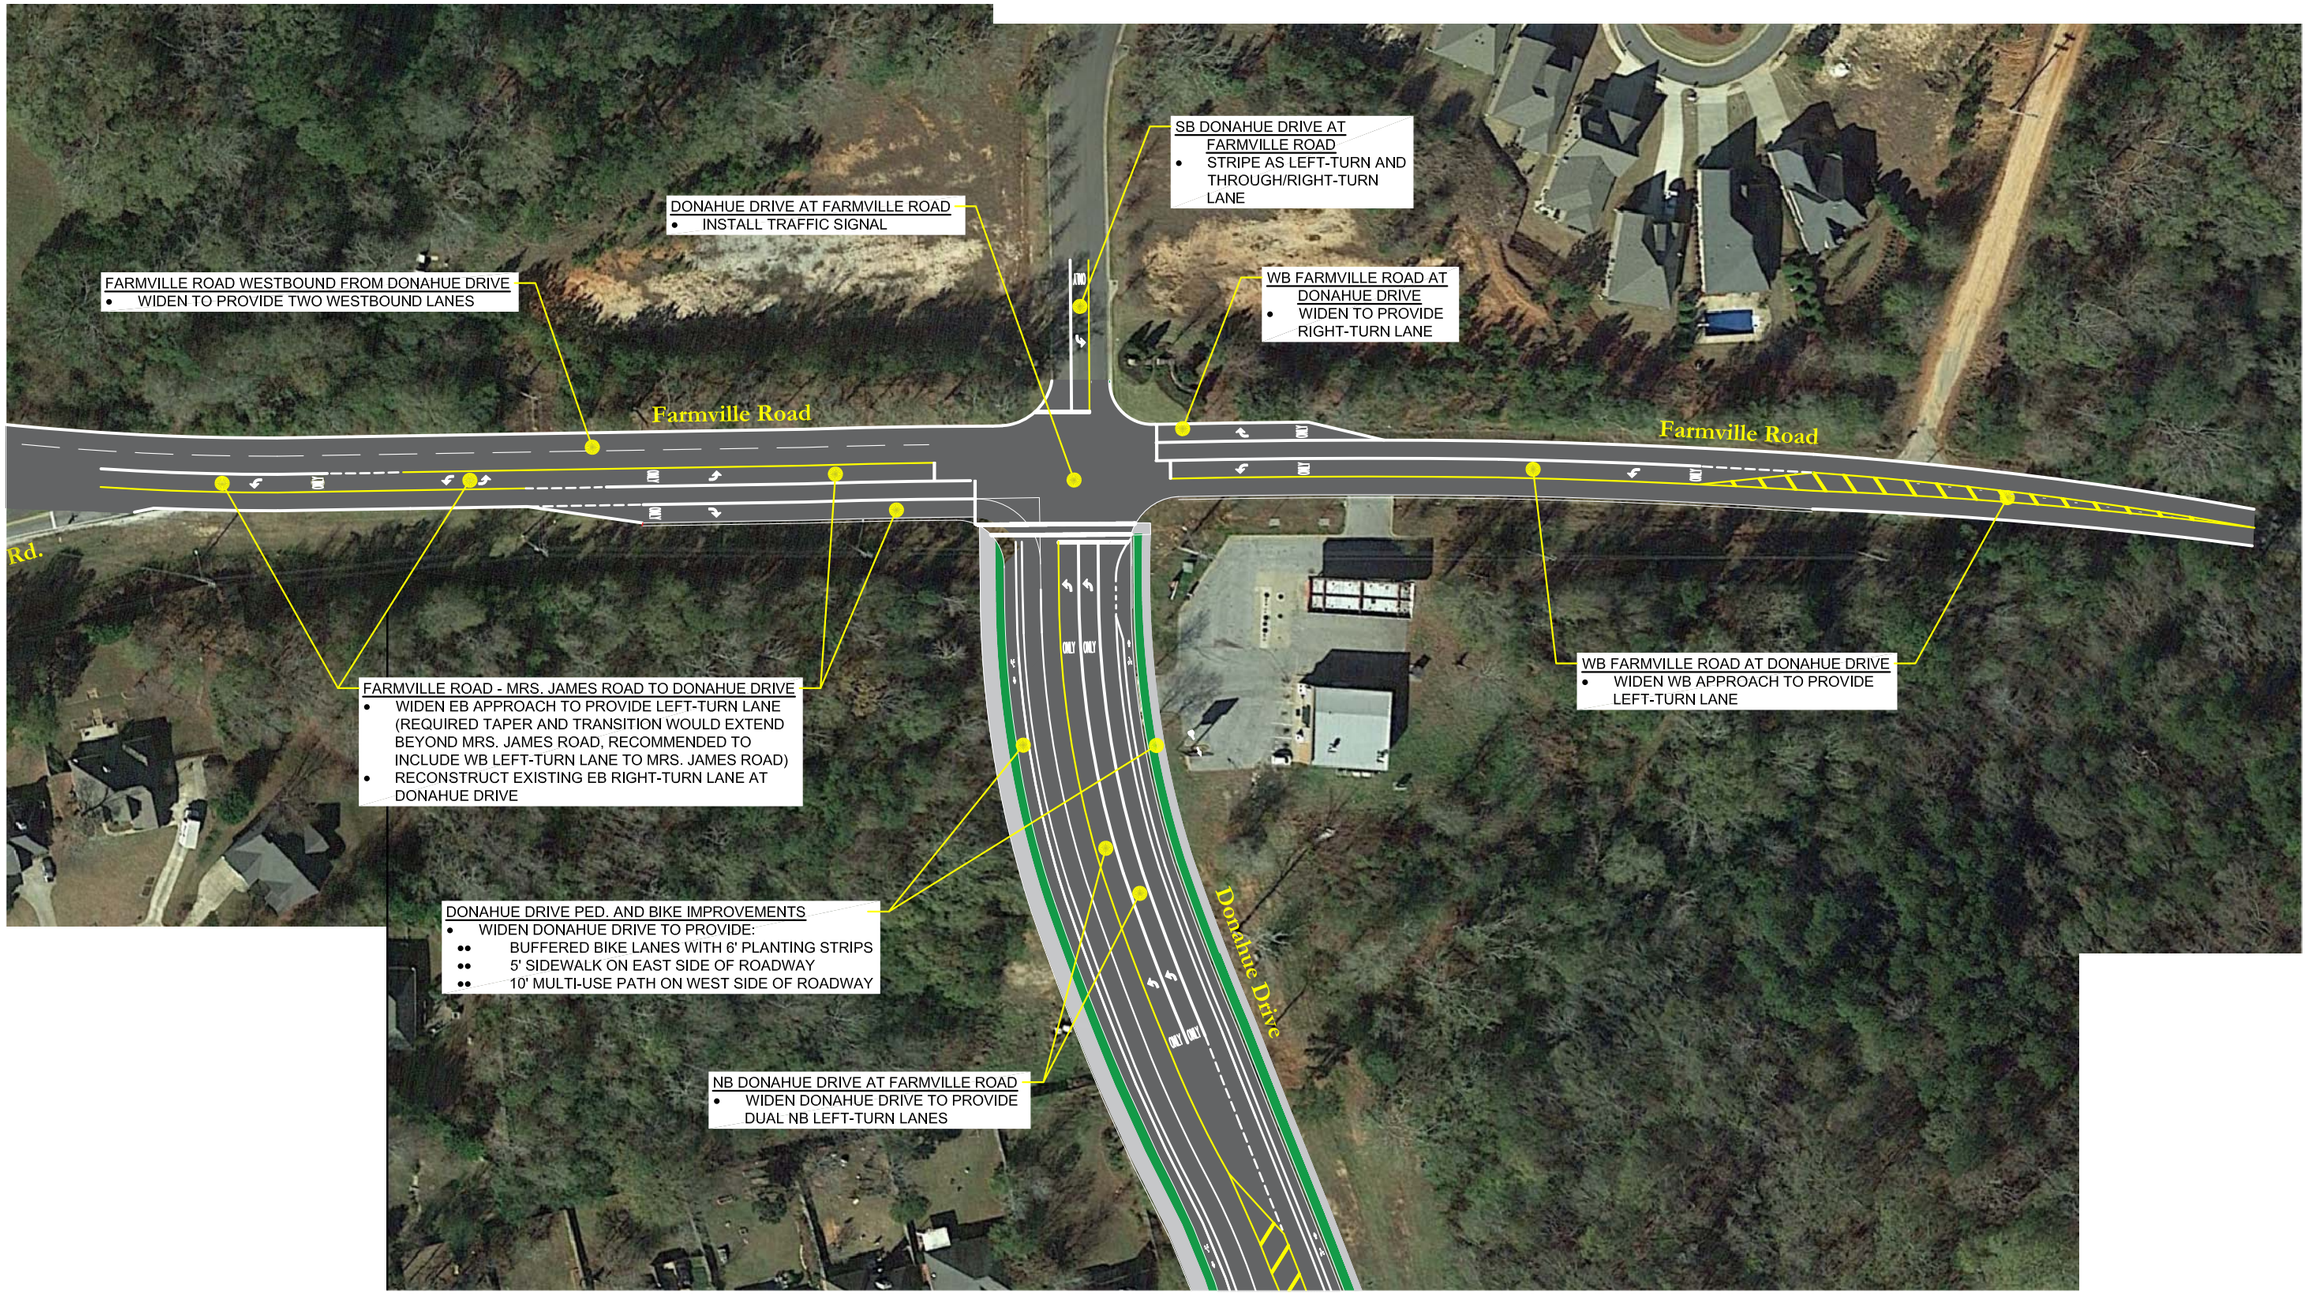

Project NDD1


SKIPPER CONSULTING INC

Legend
- Required Pavement
- Planted Area
- Sidewalk/Multi-use Path

North

Graphic Scale: 1"=100'

Figure 8B
Donahue Drive at Farmville Road
Future Improvements
Auburn, Alabama

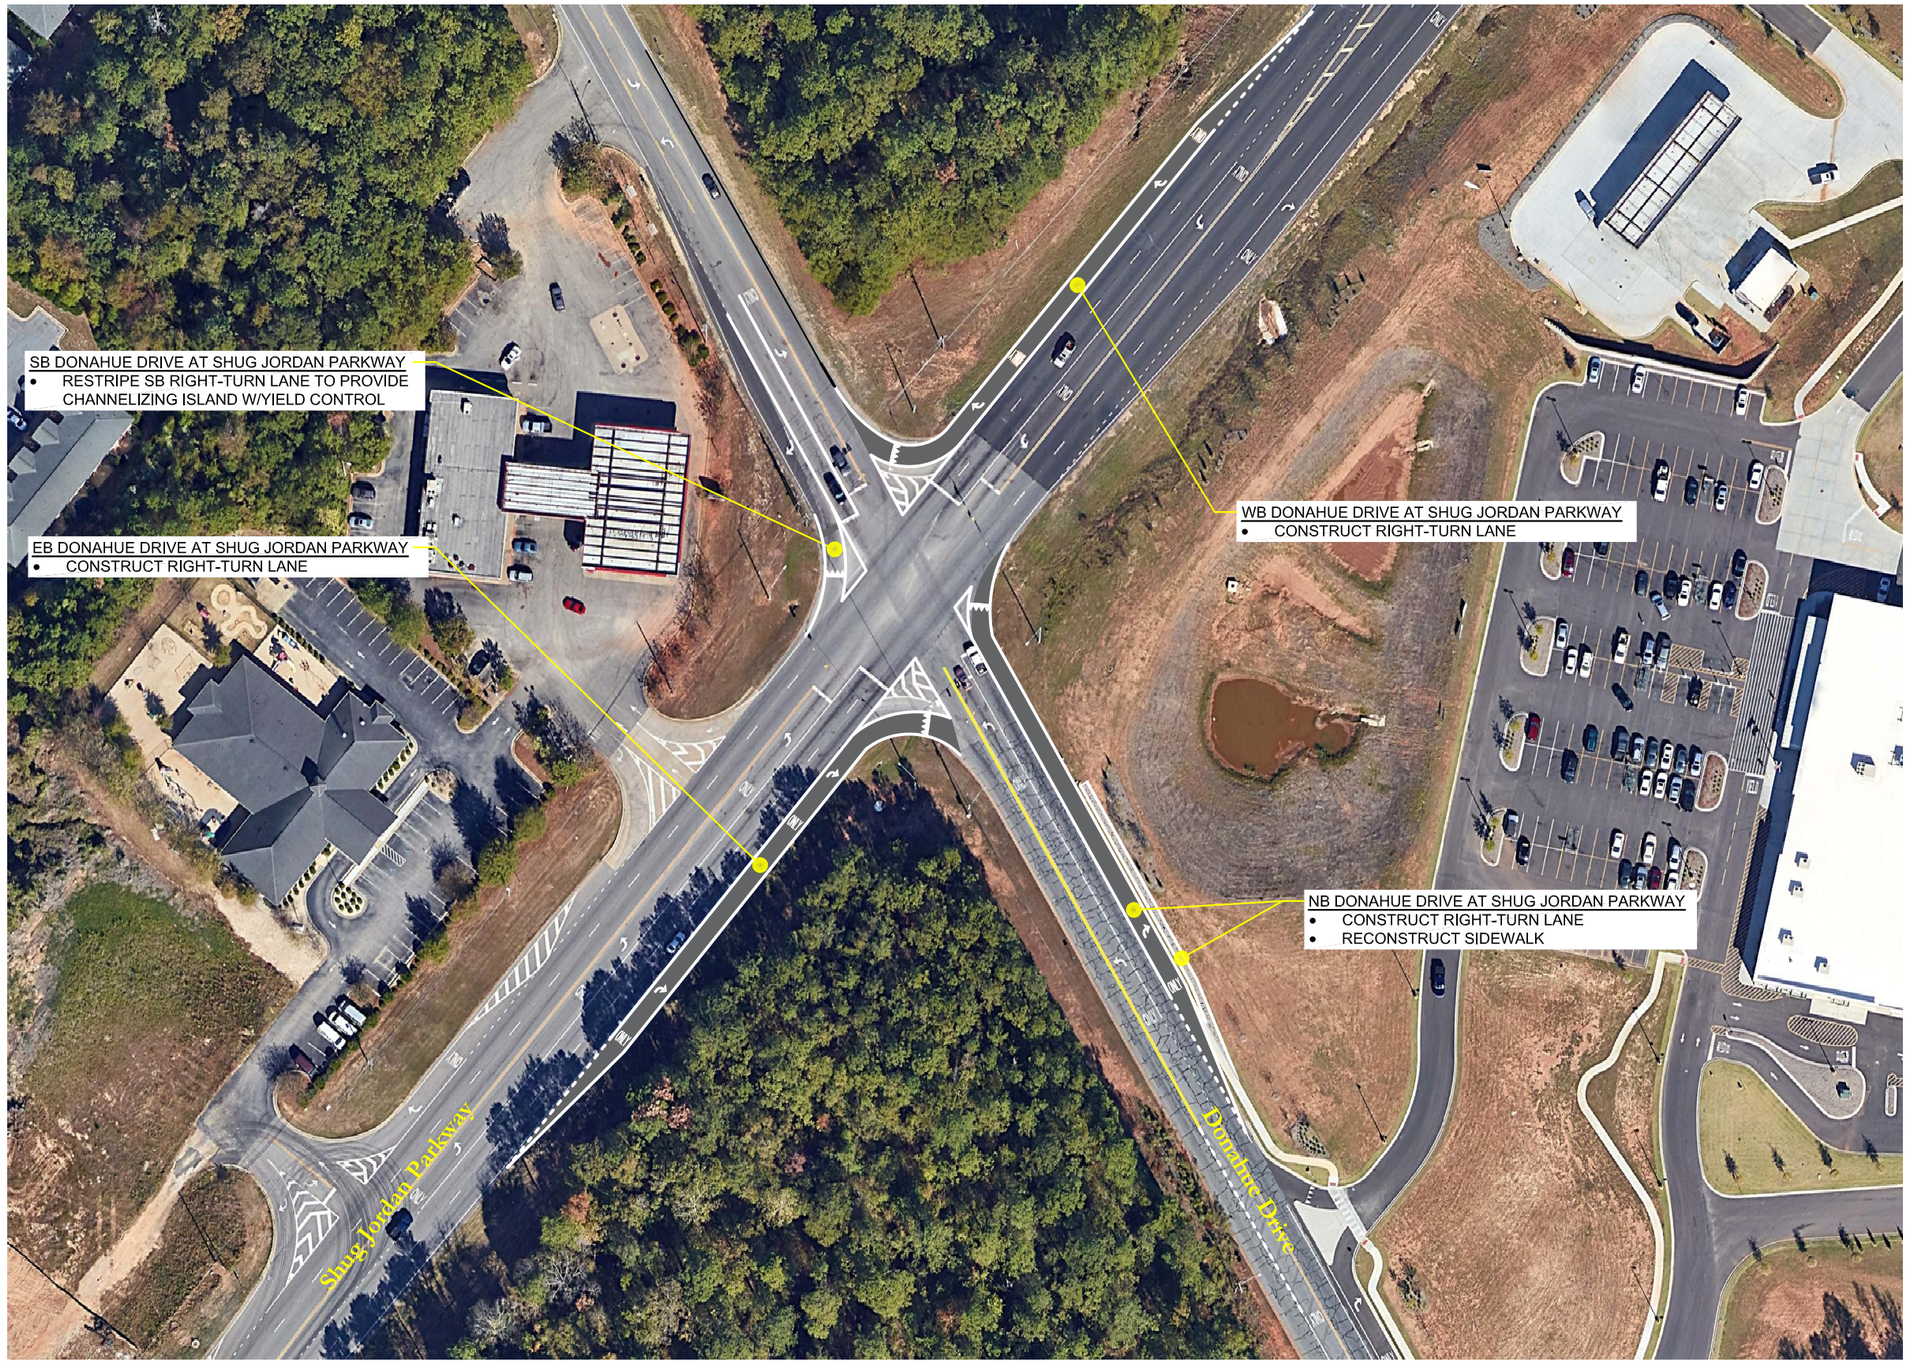

Project NDD2

SKIPPER CONSULTING INC

Legend

Required Pavement

Required Sidewalk

North

Graphic Scale: 1"-100'

Figure 4
Donahue Drive at
Shug Jordan Parkway
Existing Improvements

Feb. 2019 Auburn, Alabama



Project NDD4


SKIPPER CONSULTING INC

Legend
- Required Pavement
- Planted Area
- Sidewalk/Multi-use Path

North

Graphic Scale: 1"-100'

Figure 8C
Donahue Drive
Future Improvements
Auburn, Alabama

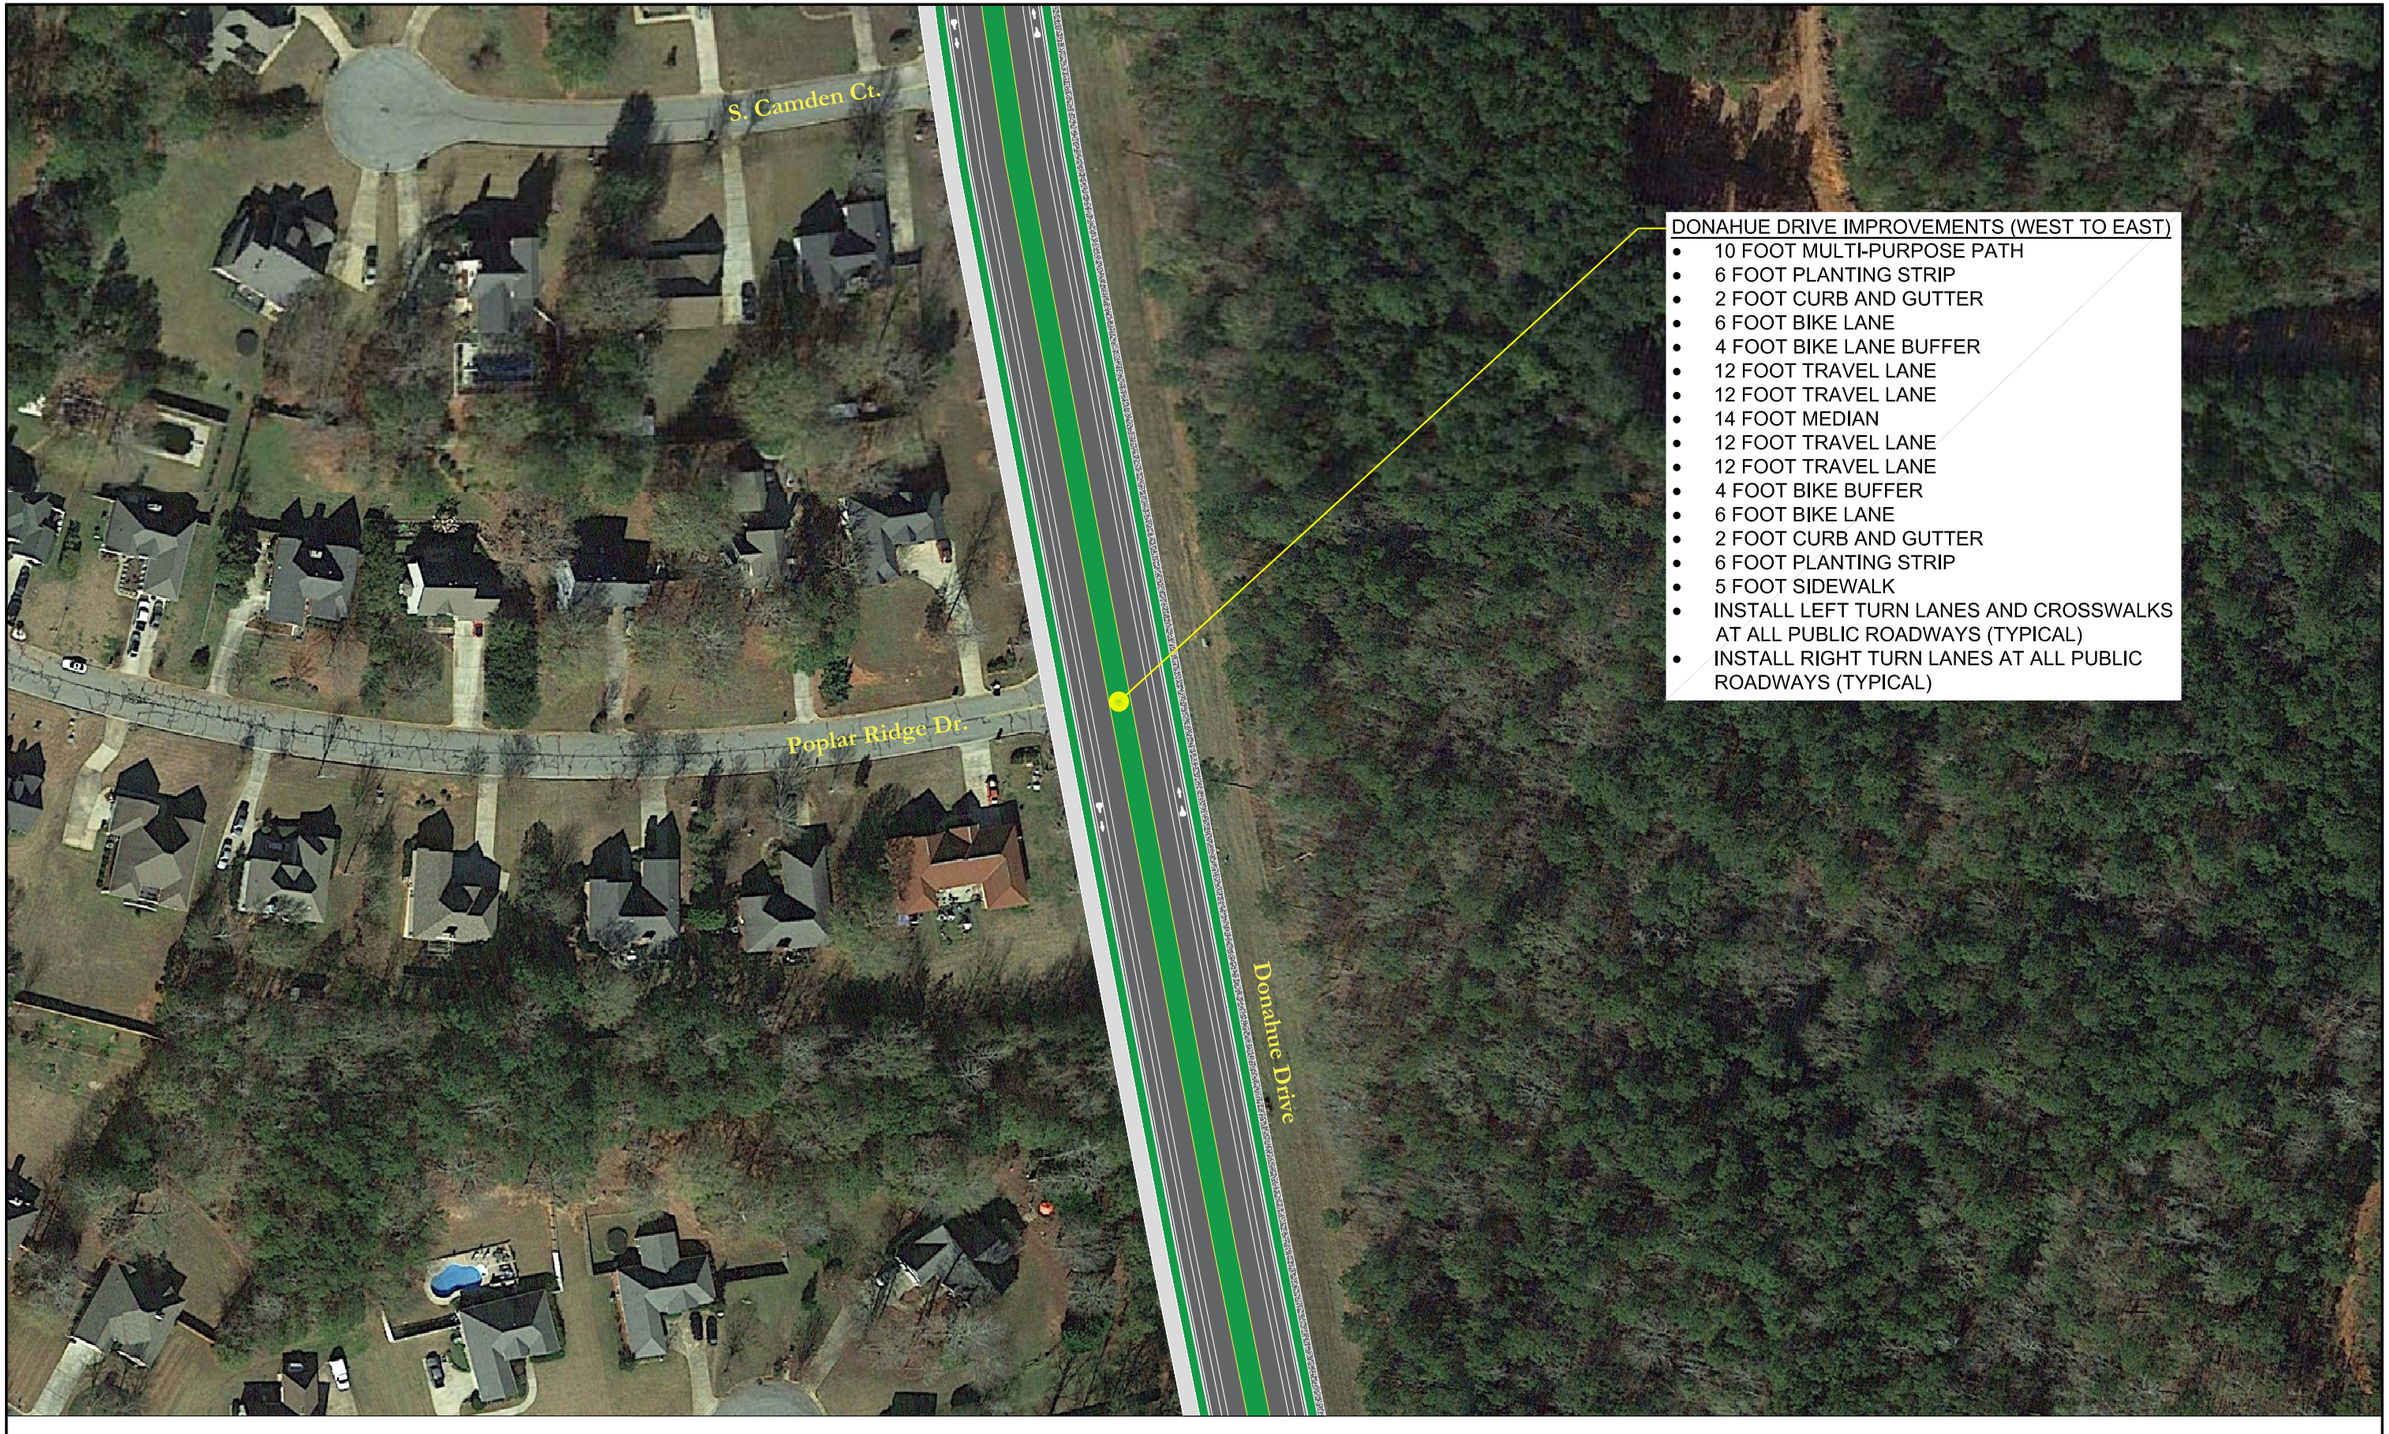

Project NDD4


SKIPPER CONSULTING INC

Legend
- Required Pavement
- Planted Area
- Sidewalk/Multi-use Path

North

Graphic Scale: 1"-100'

Figure 8D
Donahue Drive
Future Improvements
Auburn, Alabama

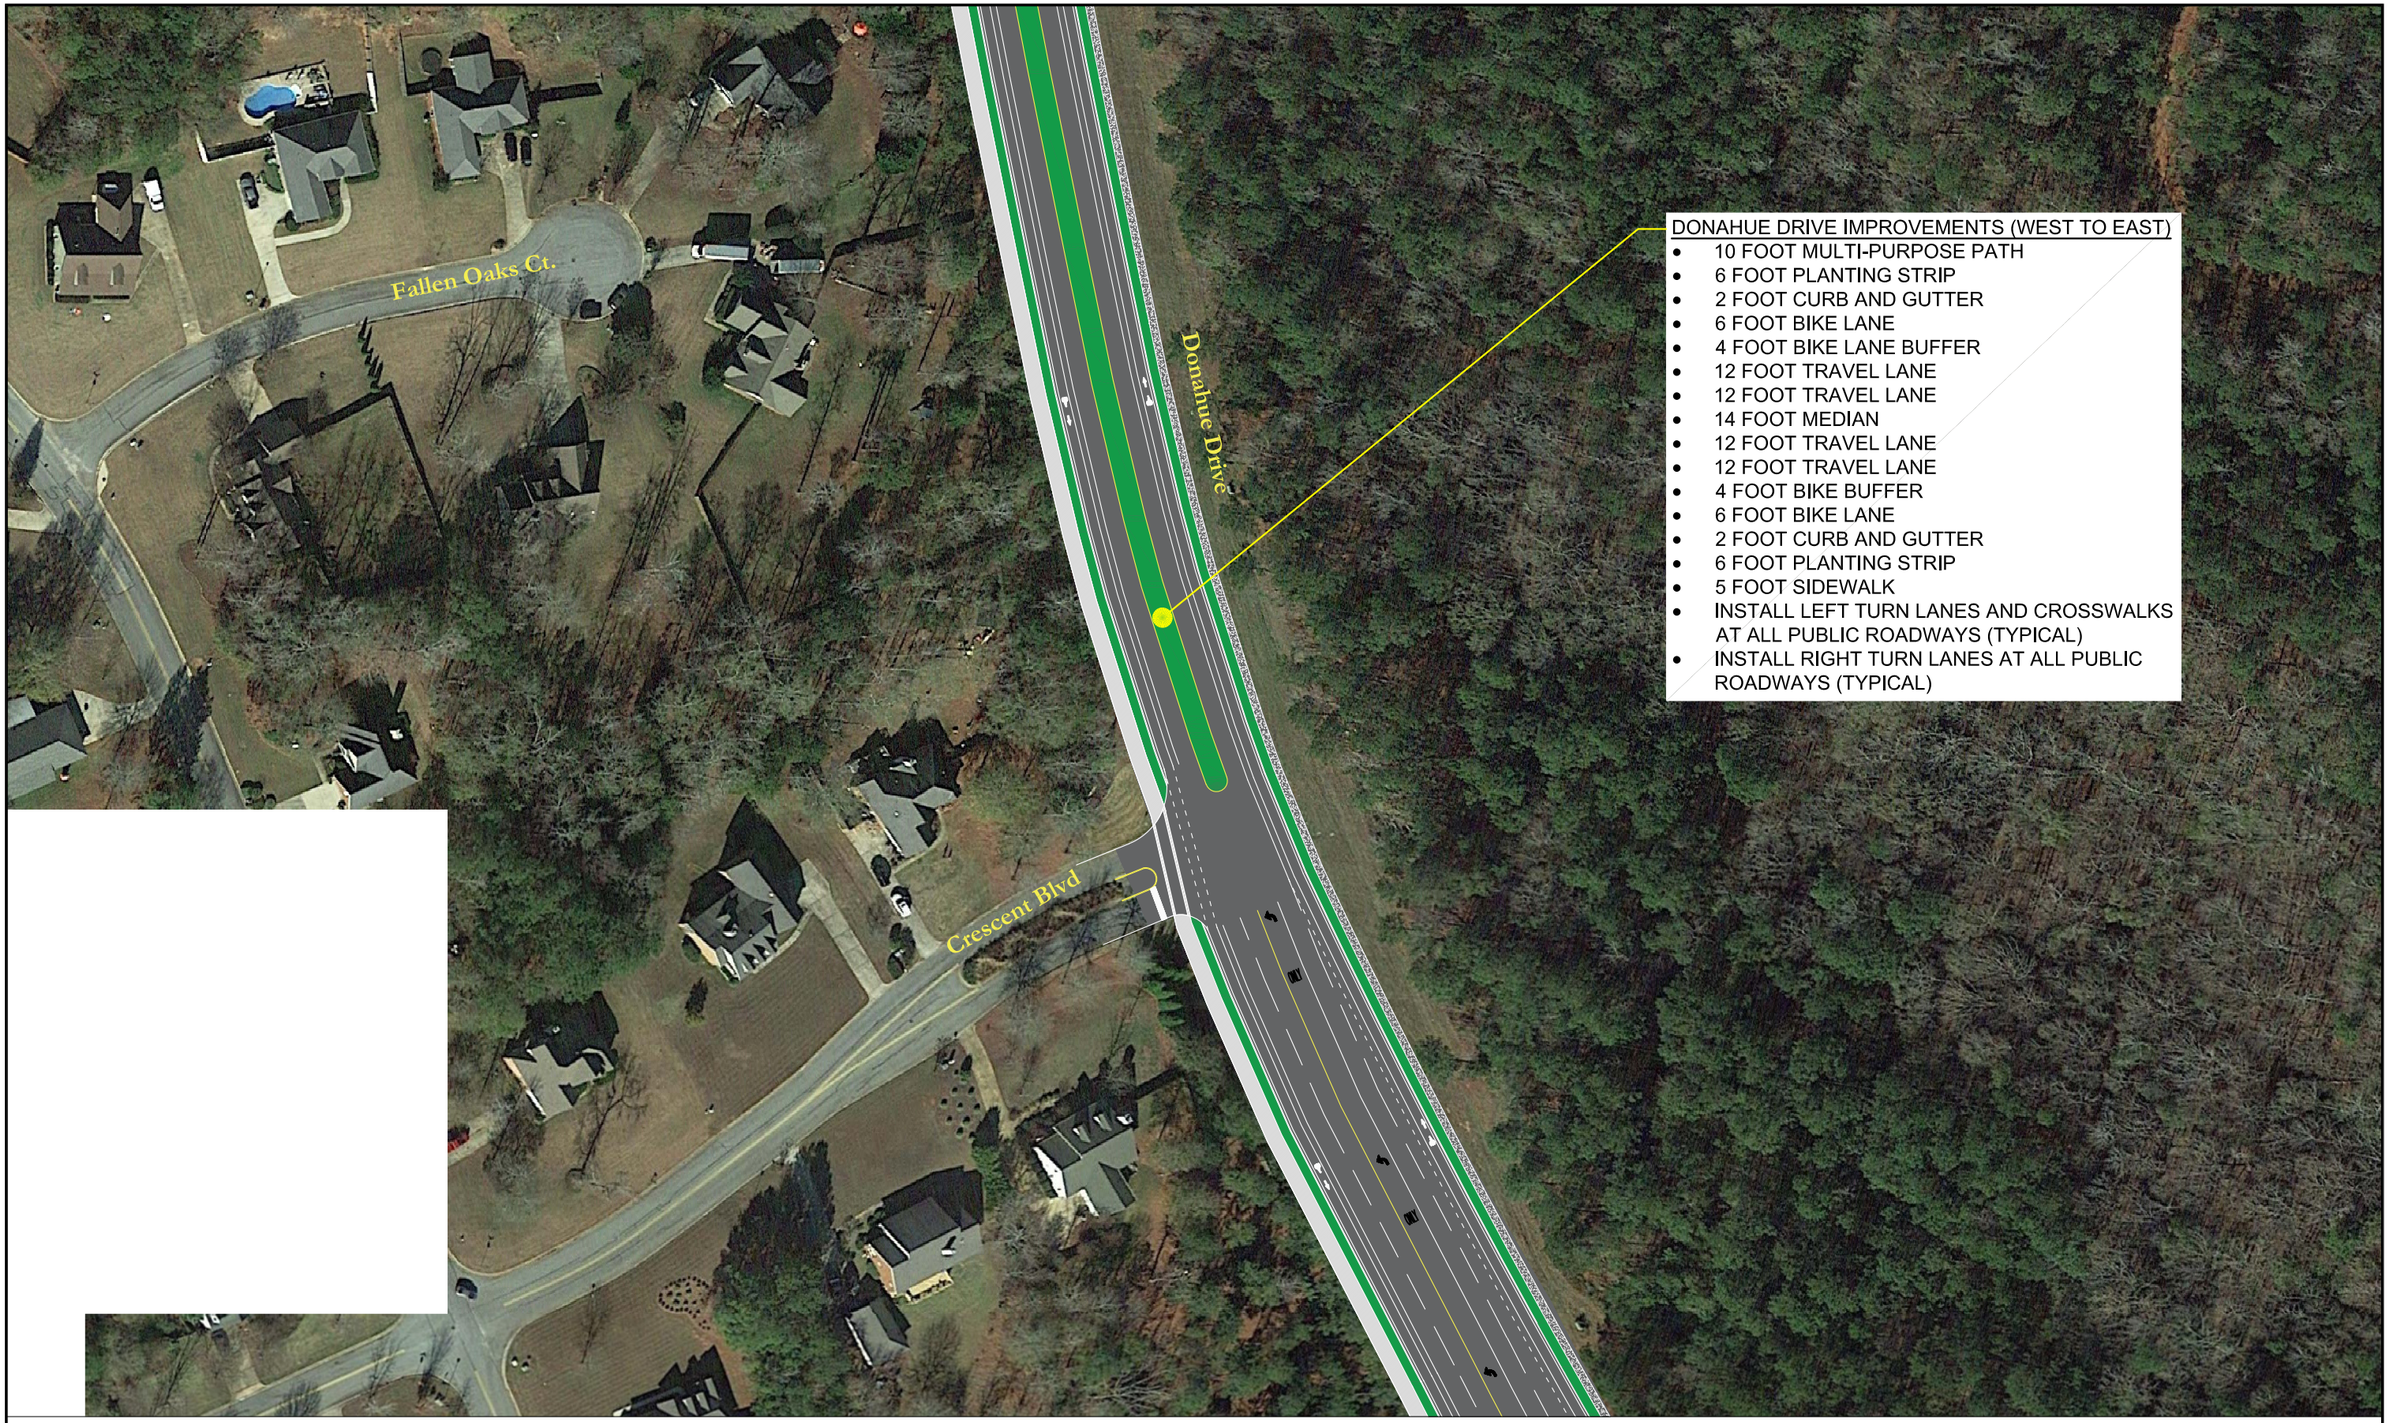

Project NDD4


SKIPPER CONSULTING INC

Legend
- Required Pavement
- Planted Area
- Sidewalk/Multi-use Path

North

Graphic Scale: 1"-100'

Figure 8E
Donahue Drive
Future Improvements
Auburn, Alabama

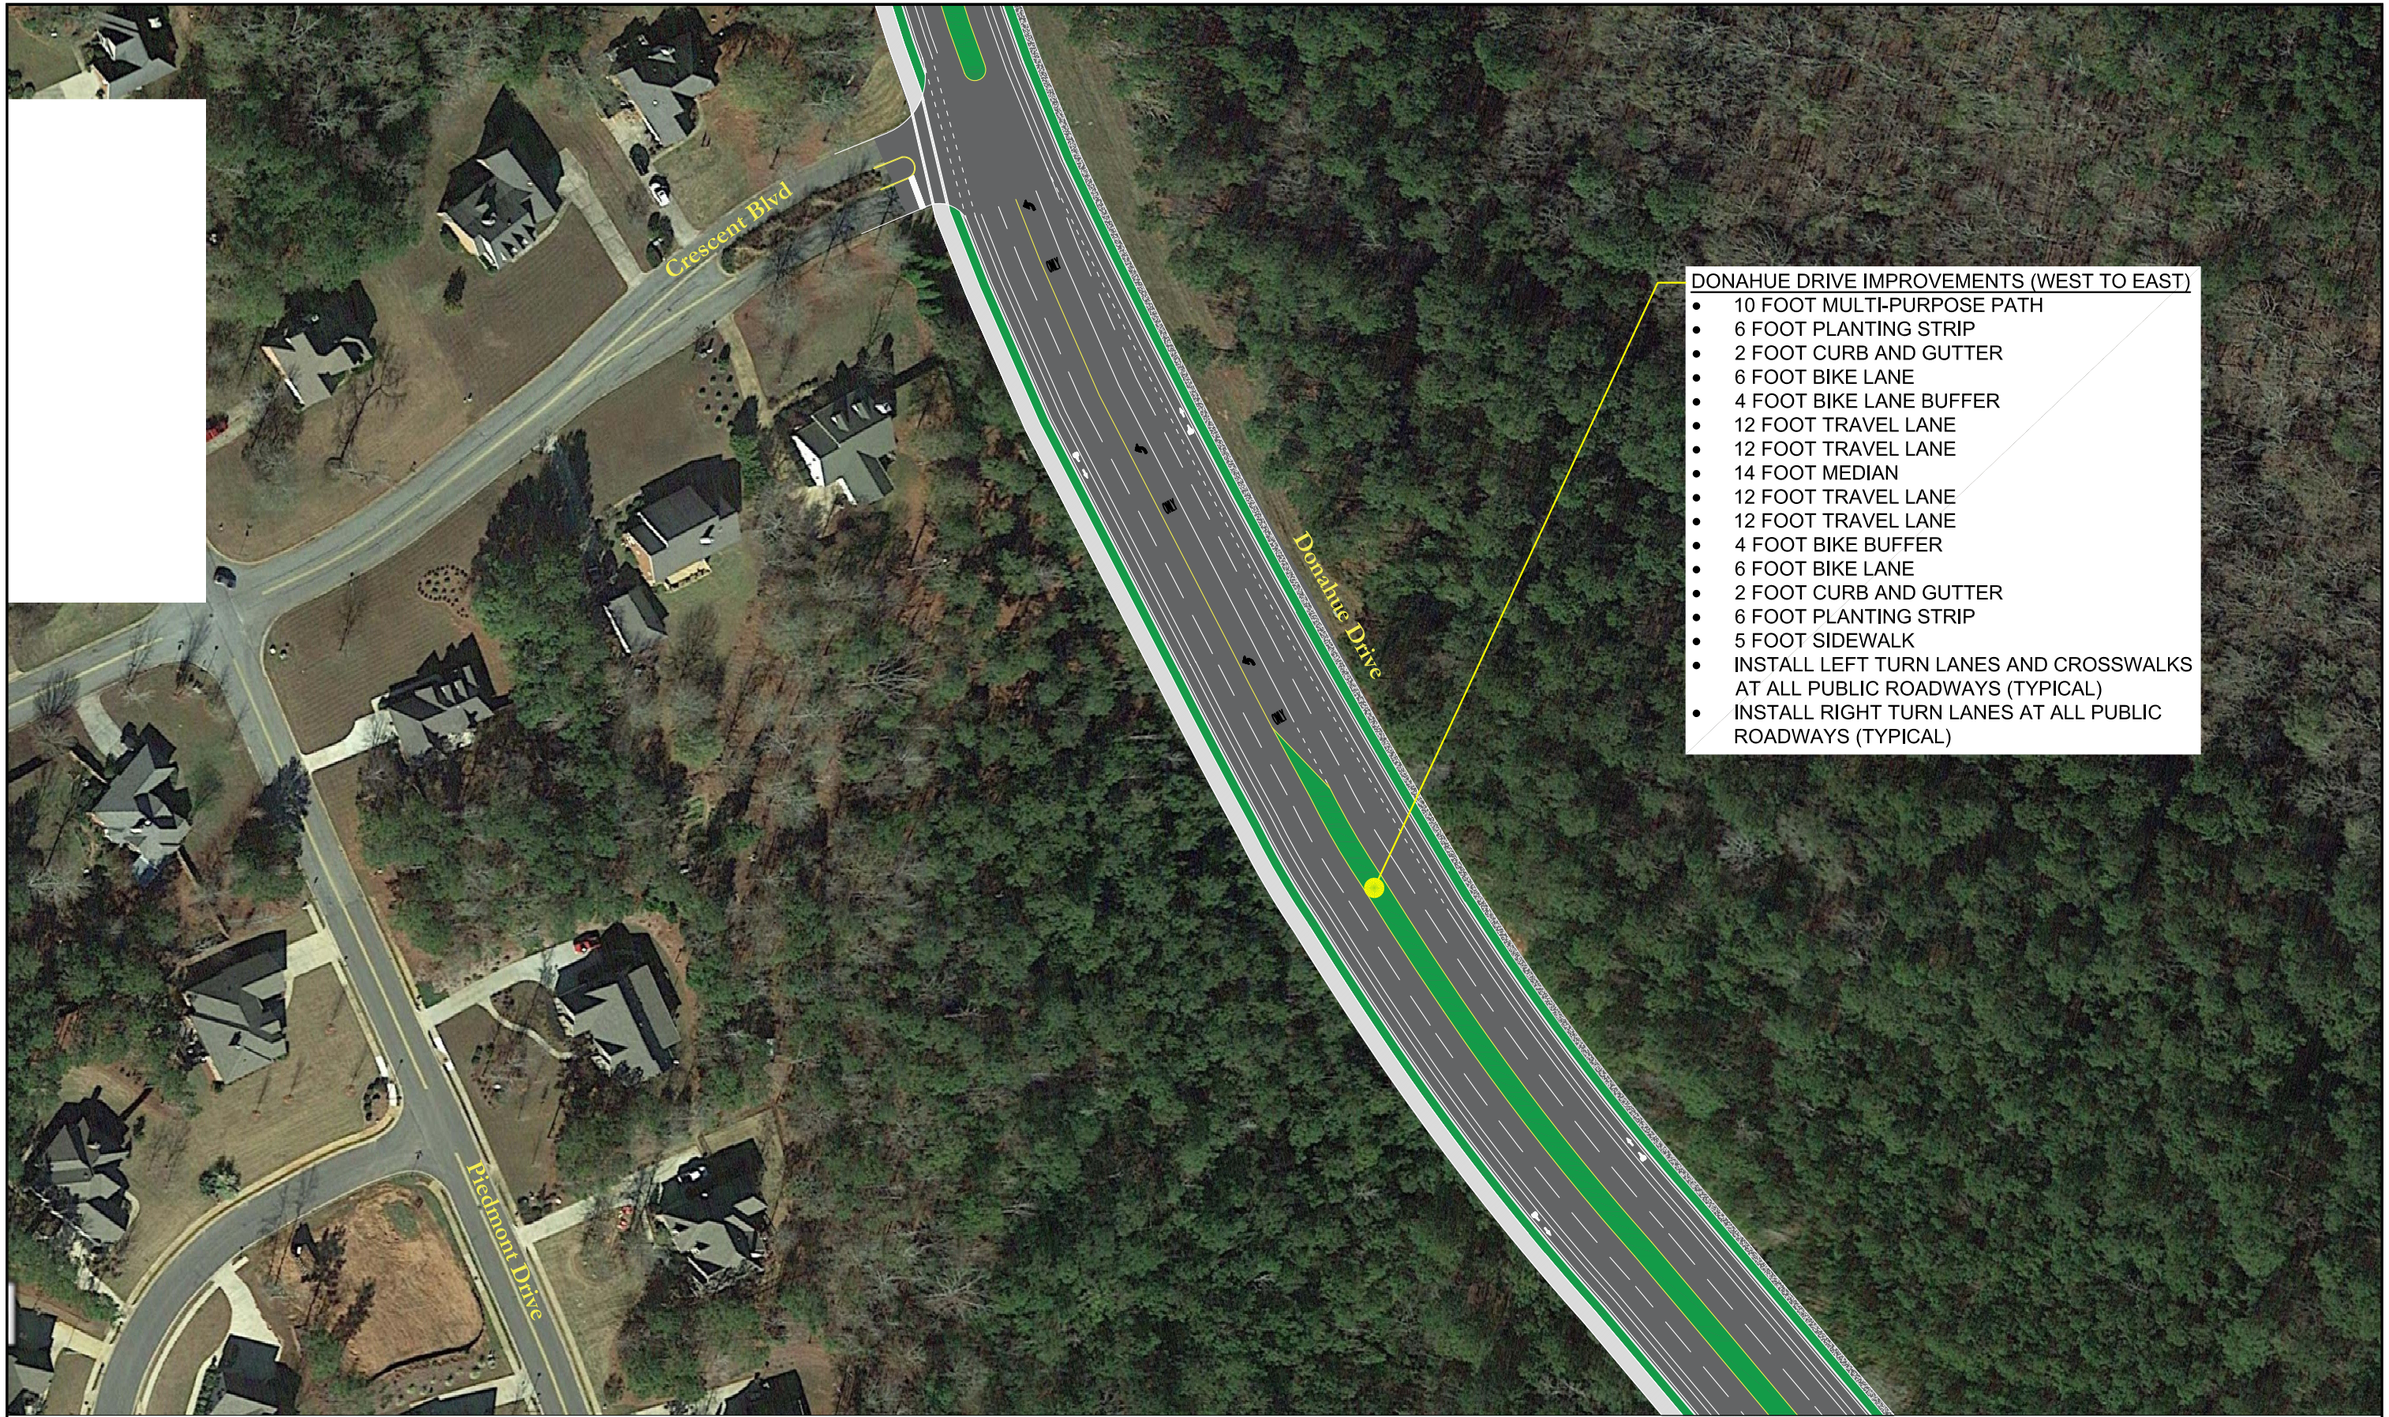

Project NDD4

SKIPPER CONSULTING INC

Legend
- Required Pavement
- Planted Area
- Sidewalk/Multi-use Path

North

Graphic Scale: 1"-100'

Figure 8F
Donahue Drive
Future Improvements
Auburn, Alabama



Project NDD4


SKIPPER CONSULTING INC

Legend
- Required Pavement
- Planted Area
- Sidewalk/Multi-use Path

North

Graphic Scale: 1"=100'

Figure 8G
Donahue Drive
Future Improvements
Auburn, Alabama

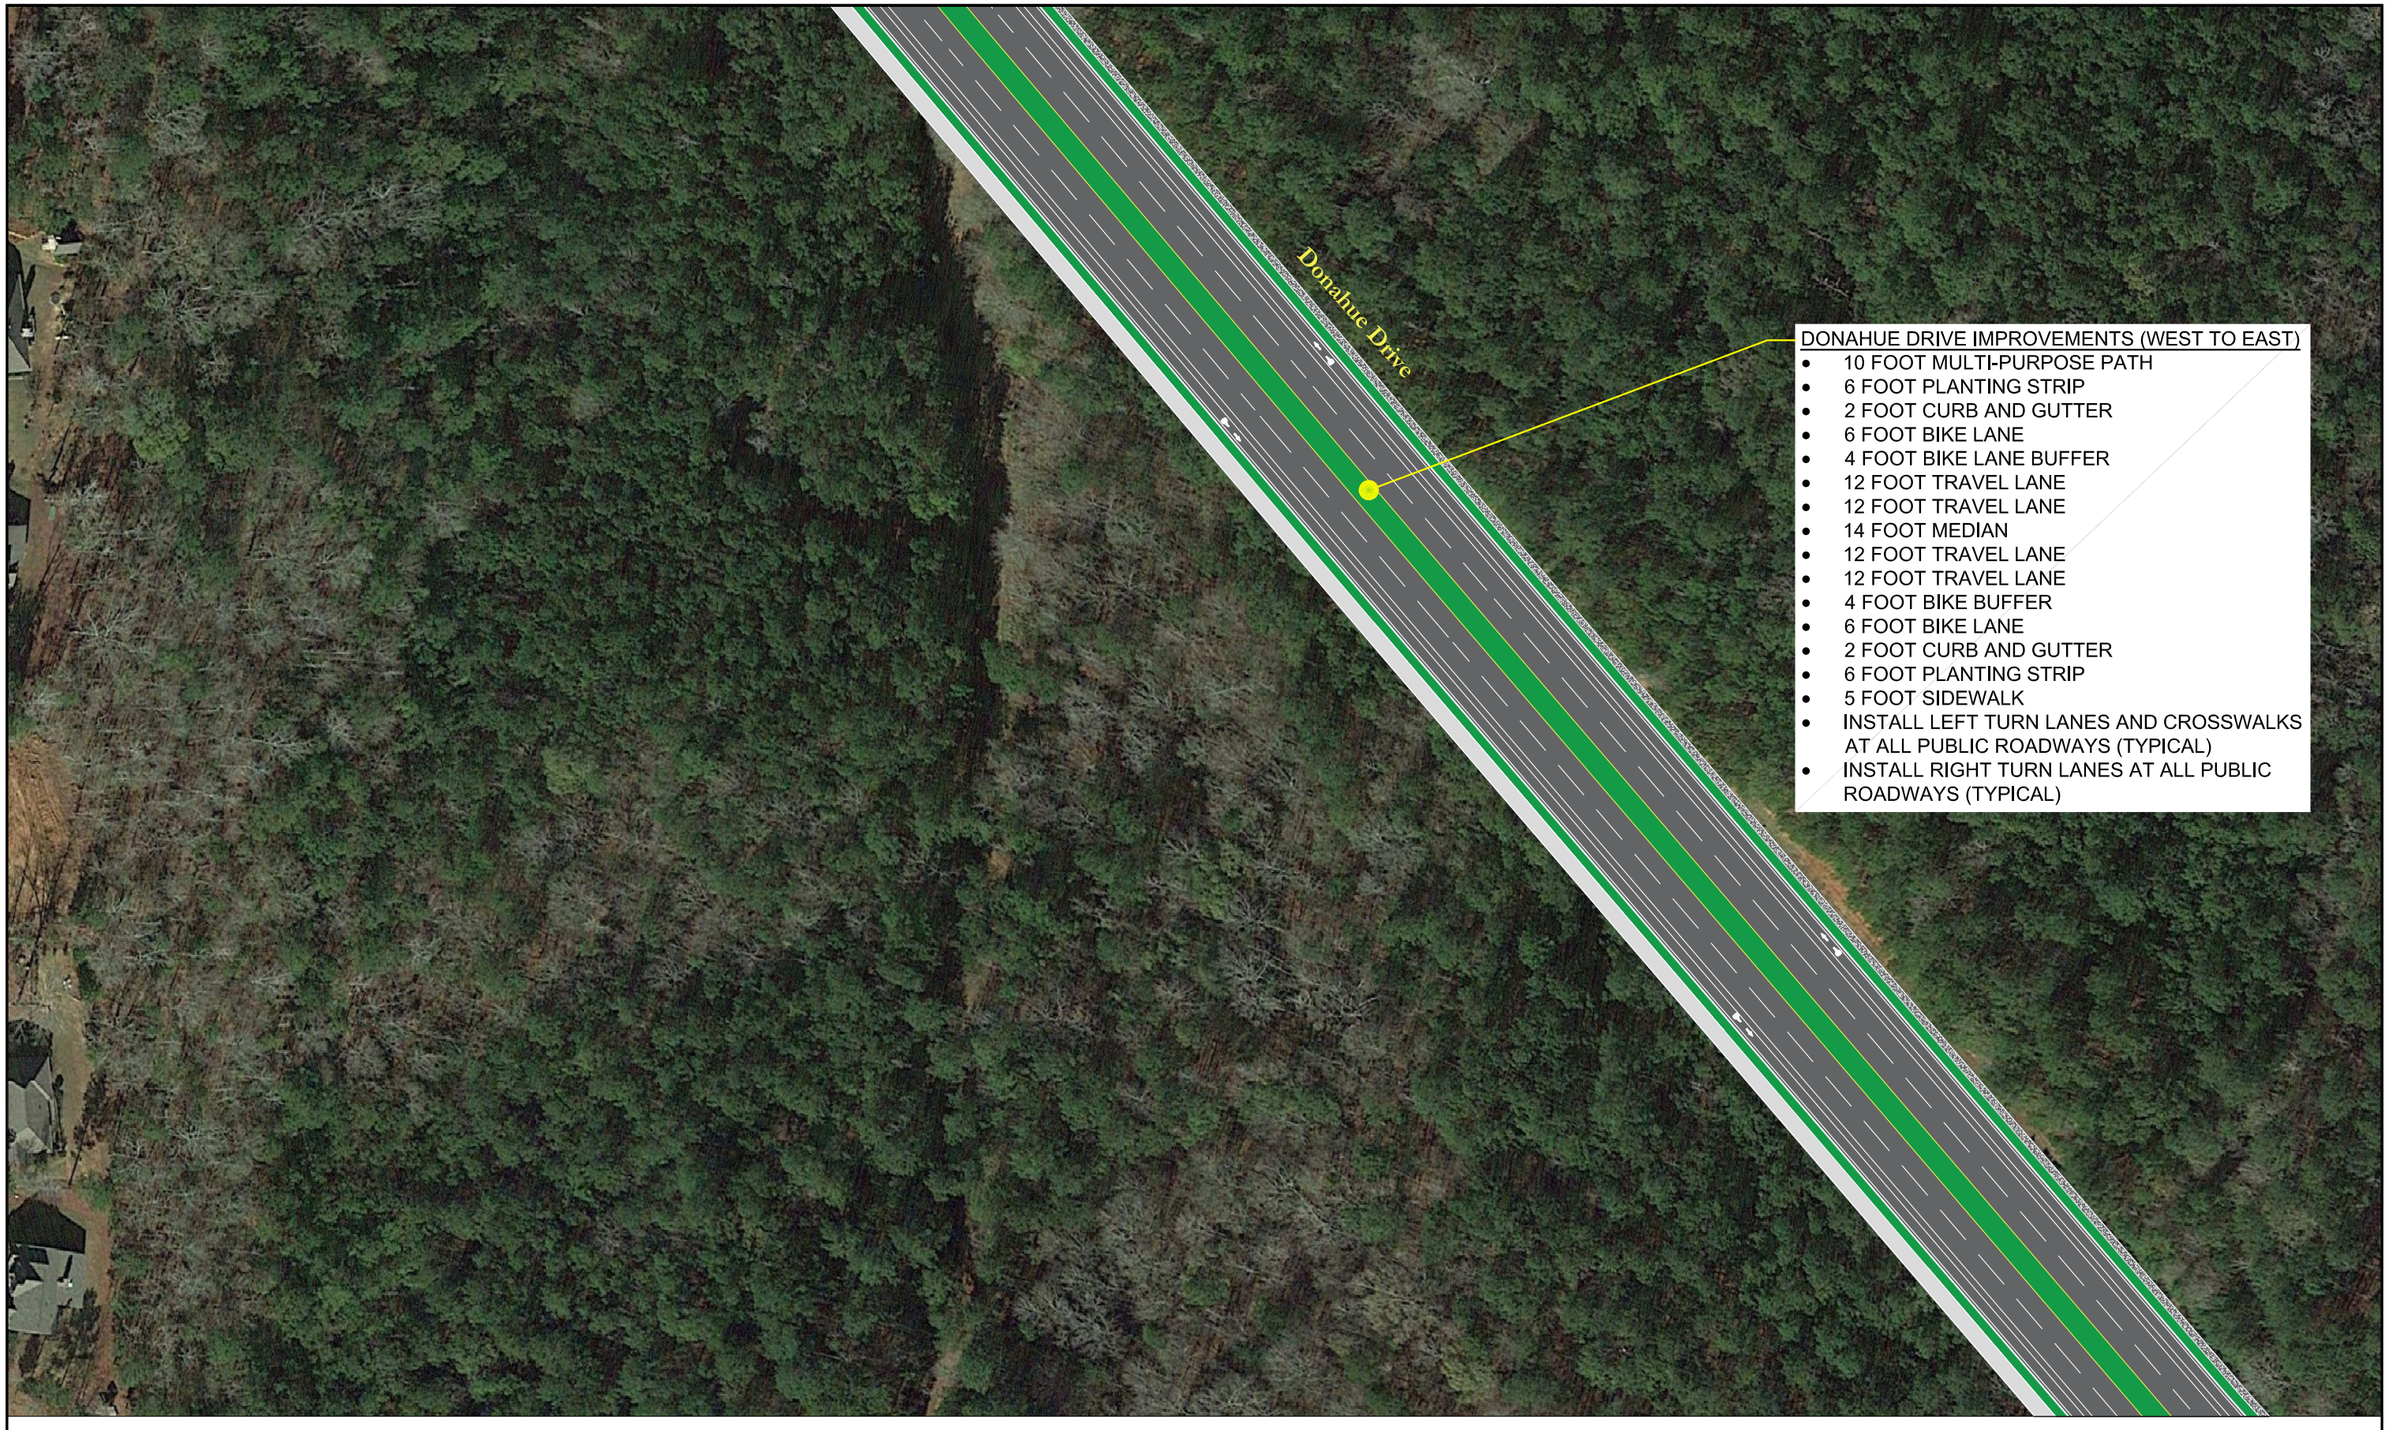

Project NDD4


SKIPPER CONSULTING INC

Legend
- Required Pavement
- Planted Area
- Sidewalk/Multi-use Path

North

Graphic Scale: 1"-100'

Figure 8H
Donahue Drive
Future Improvements
Auburn, Alabama

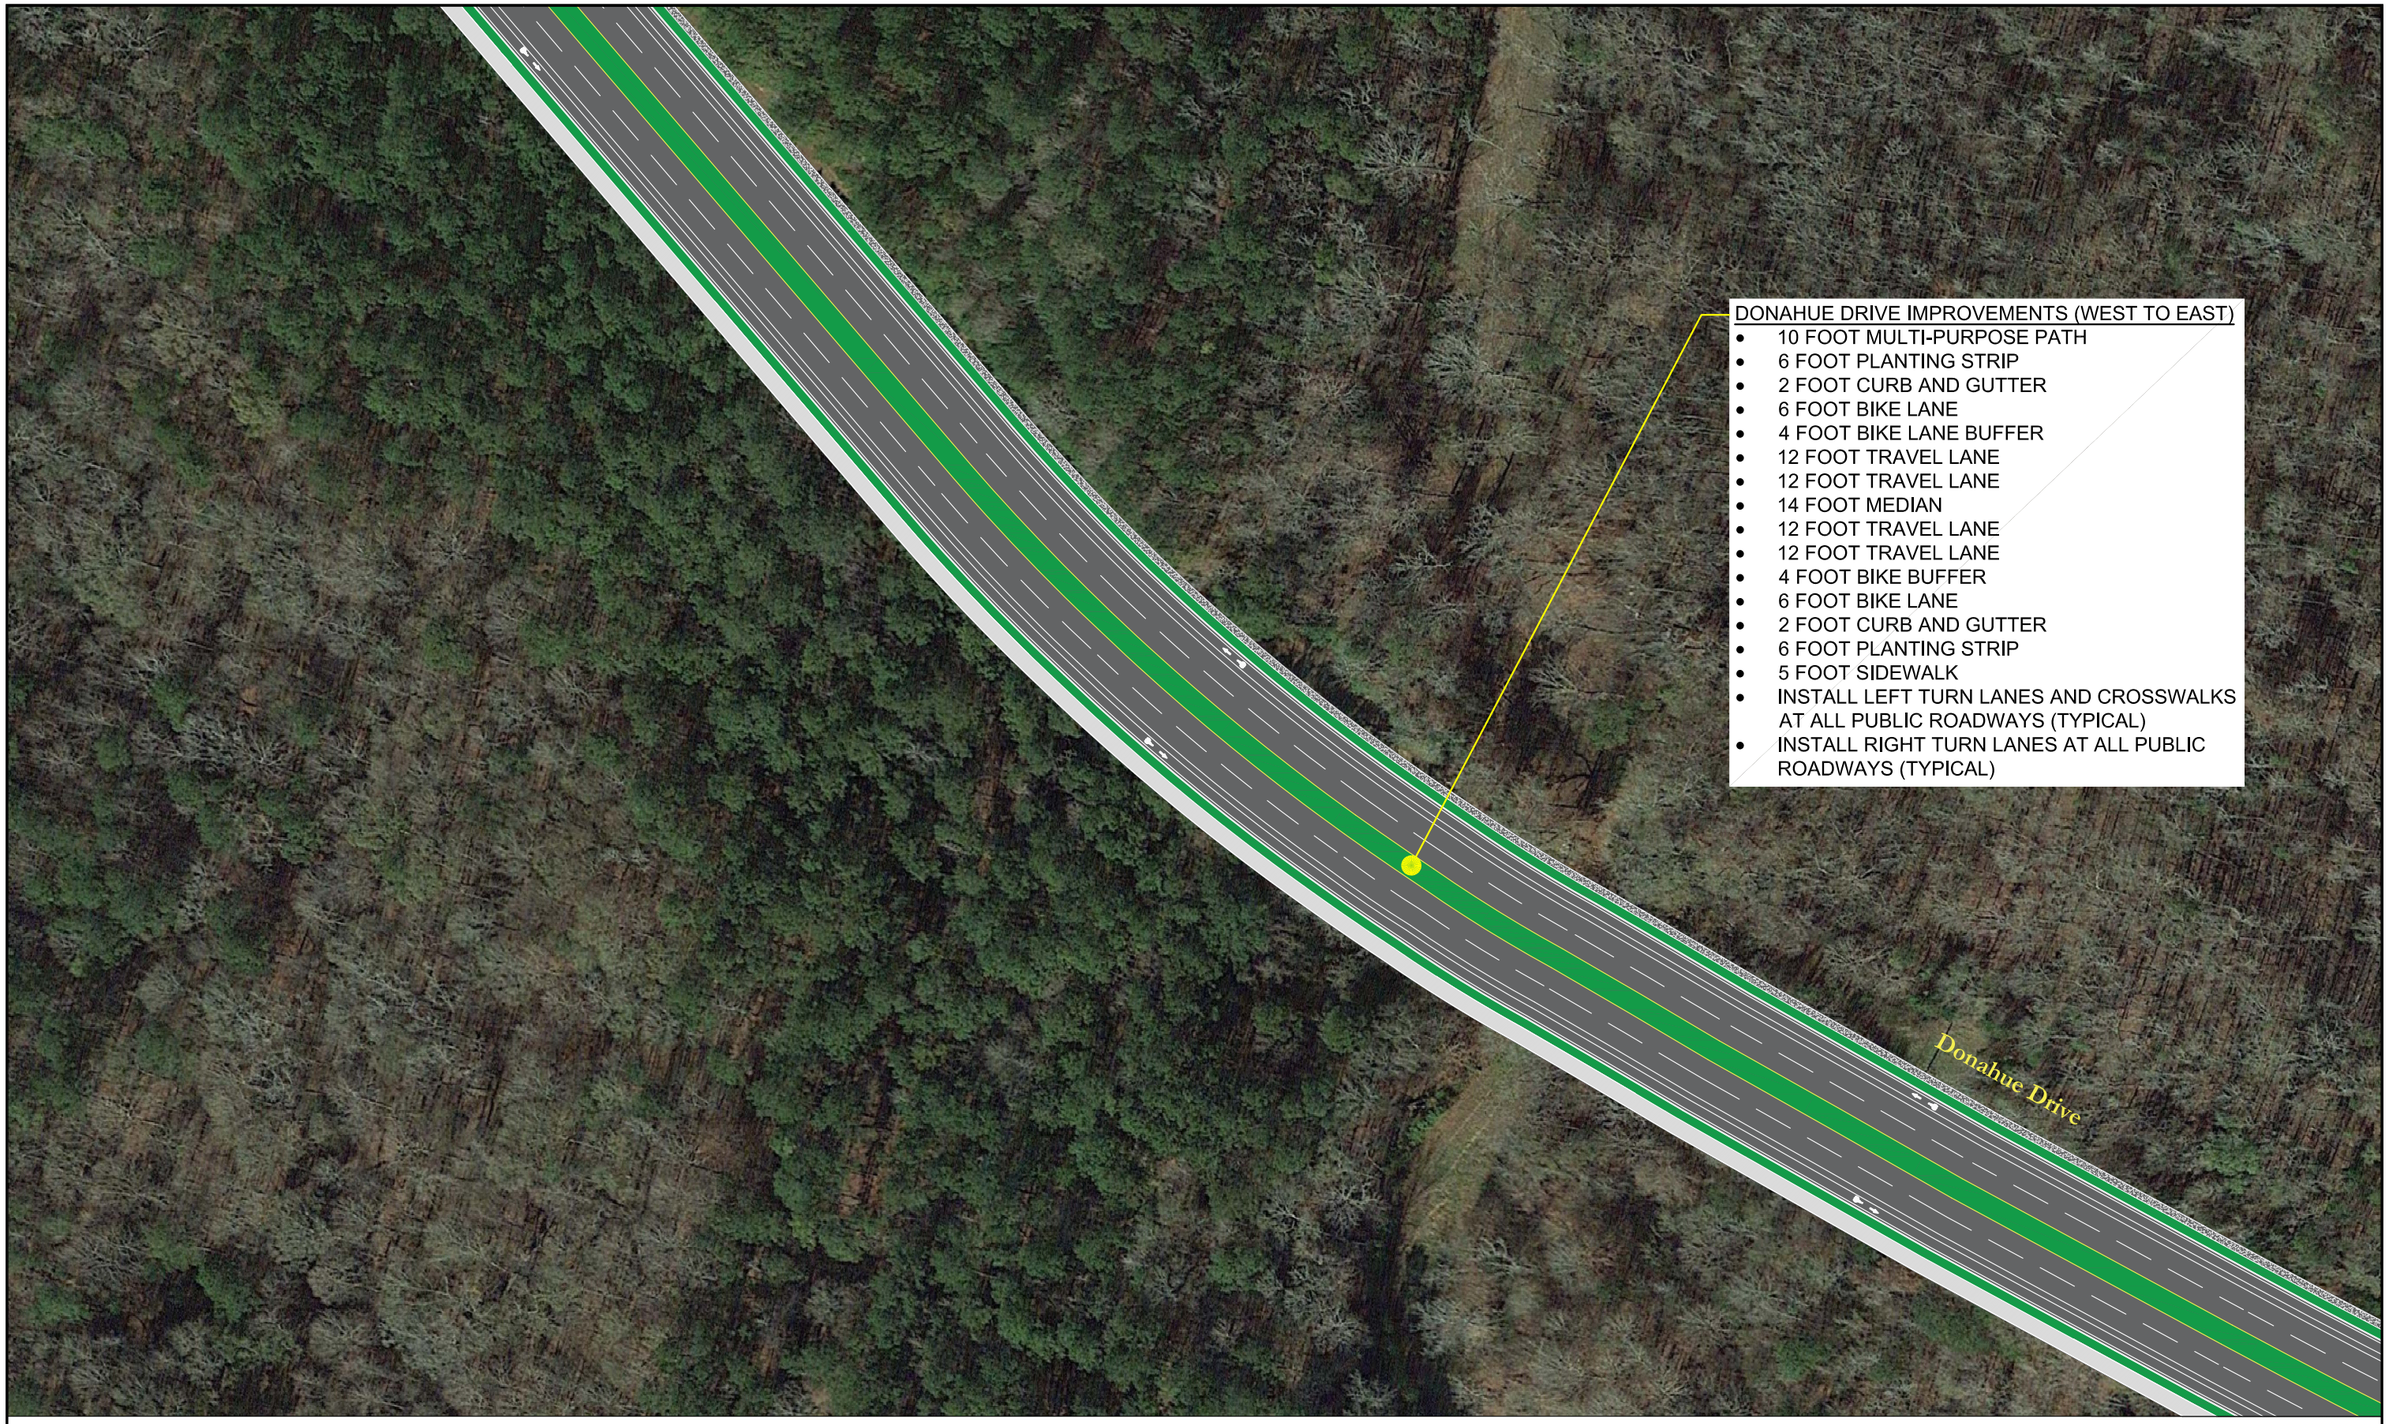

Project NDD4


SKIPPER CONSULTING INC

Legend
- Required Pavement
- Planted Area
- Sidewalk/Multi-use Path

North

Graphic Scale: 1"-100'

Figure 8I
Donahue Drive
Future Improvements
Auburn, Alabama

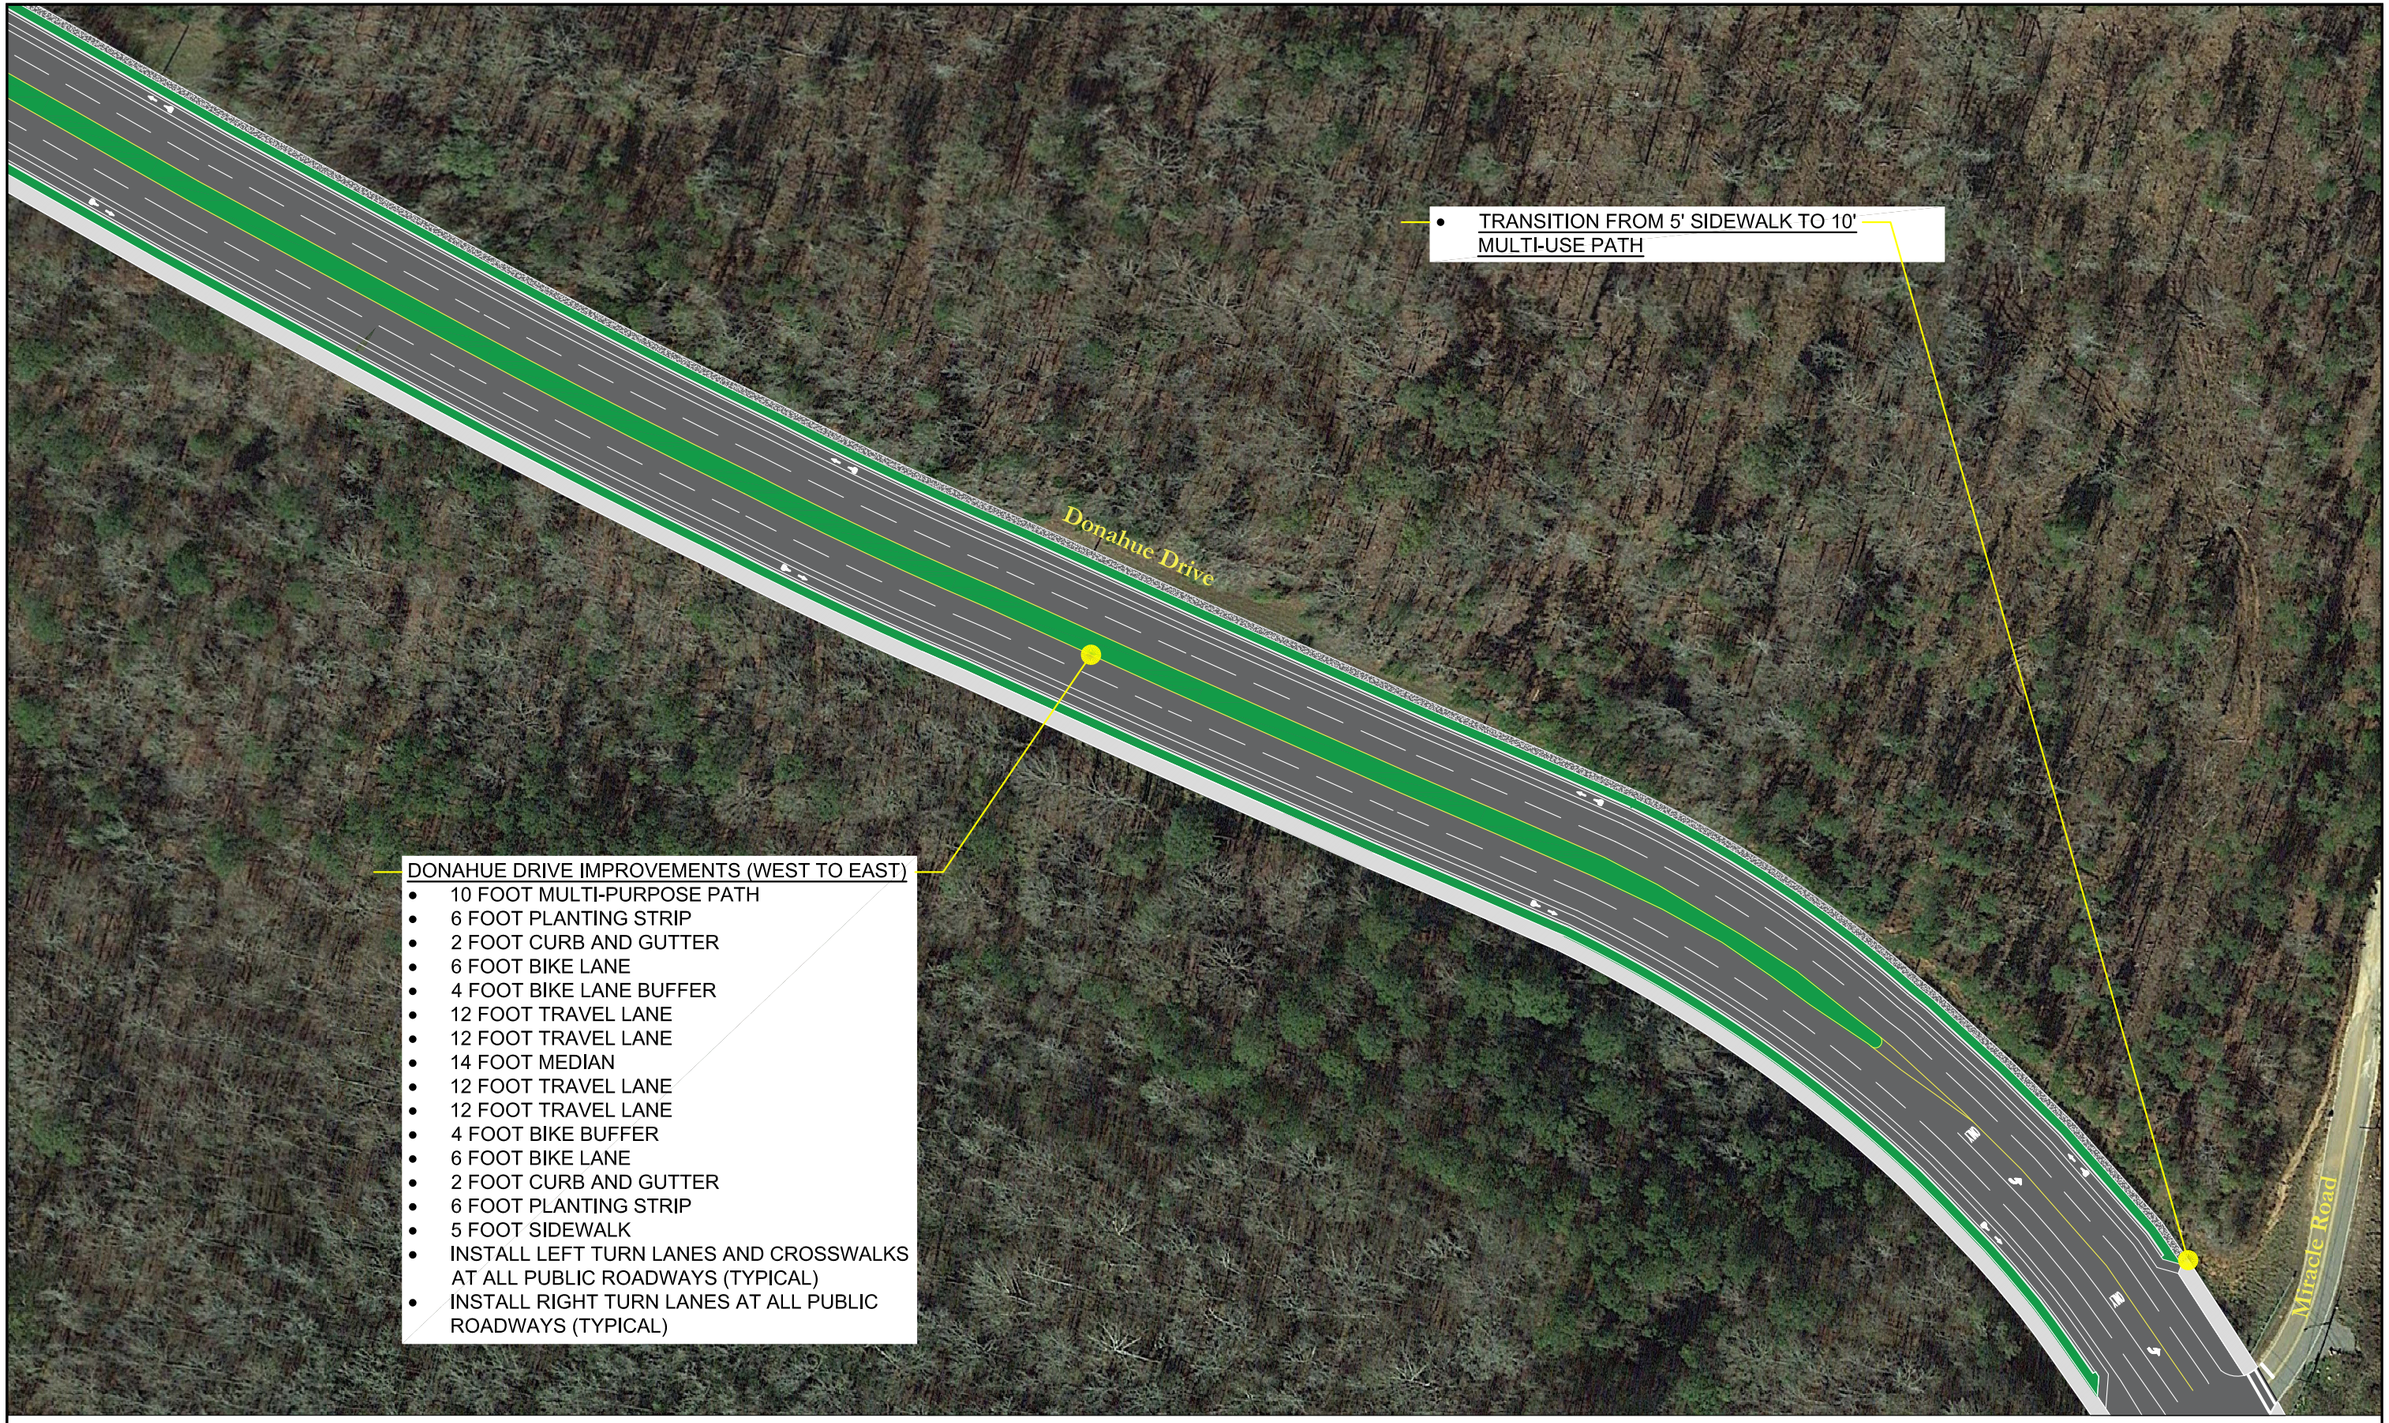

- TRANSITION FROM 5' SIDEWALK TO 10' MULTI-USE PATH

DONAHUE DRIVE IMPROVEMENTS (WEST TO EAST)

- 10 FOOT MULTI-PURPOSE PATH
- 6 FOOT PLANTING STRIP
- 2 FOOT CURB AND GUTTER
- 6 FOOT BIKE LANE
- 4 FOOT BIKE LANE BUFFER
- 12 FOOT TRAVEL LANE
- 12 FOOT TRAVEL LANE
- 14 FOOT MEDIAN
- 12 FOOT TRAVEL LANE
- 12 FOOT TRAVEL LANE
- 4 FOOT BIKE BUFFER
- 6 FOOT BIKE LANE
- 2 FOOT CURB AND GUTTER
- 6 FOOT PLANTING STRIP
- 5 FOOT SIDEWALK
- INSTALL LEFT TURN LANES AND CROSSWALKS AT ALL PUBLIC ROADWAYS (TYPICAL)
- INSTALL RIGHT TURN LANES AT ALL PUBLIC ROADWAYS (TYPICAL)

Project NDD4


SKIPPER CONSULTING INC

Legend
- Required Pavement
- Planted Area
- Sidewalk/Multi-use Path

North

Graphic Scale: 1"-100'

Figure 8J
Donahue Drive
Future Improvements
Auburn, Alabama

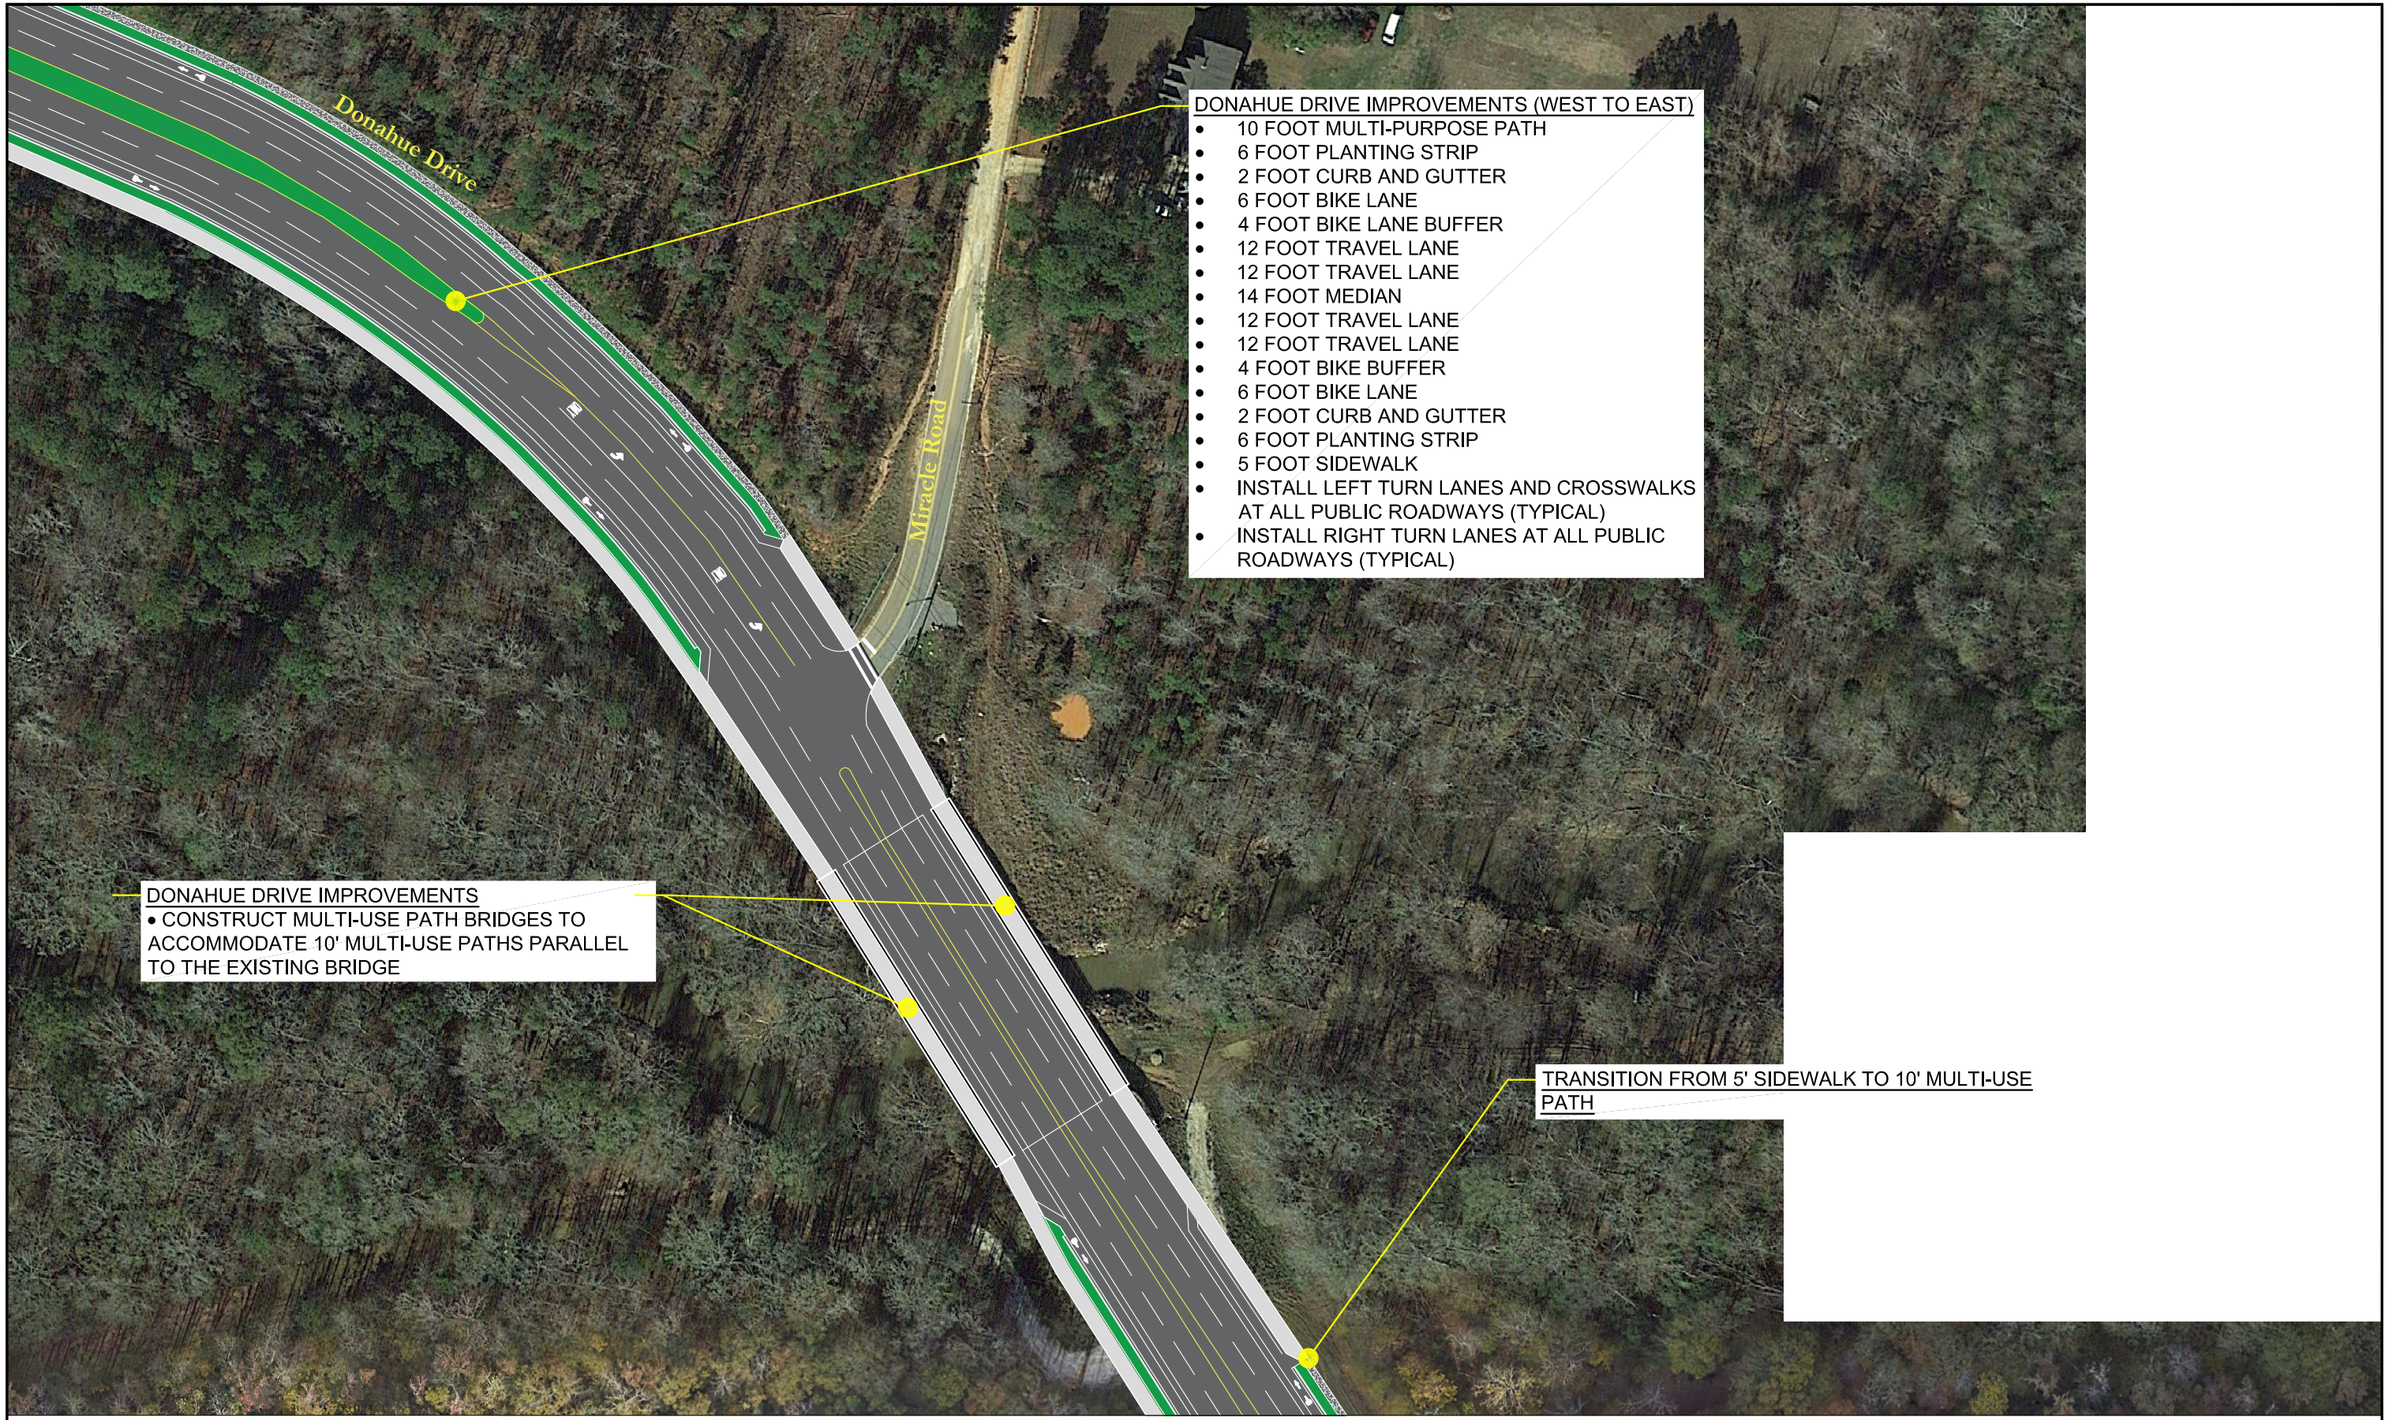

Project NDD4

SKIPPER CONSULTING INC

Legend
- Required Pavement
- Planted Area
- Sidewalk/Multi-use Path

North

Graphic Scale: 1"-100'

Figure 8K
Donahue Drive
Future Improvements
Auburn, Alabama



Project NDD4


SKIPPER CONSULTING INC

Legend
- Required Pavement
- Planted Area
- Sidewalk/Multi-use Path

North

Graphic Scale: 1"-100'

Figure 8L
Donahue Drive
Future Improvements
Auburn, Alabama

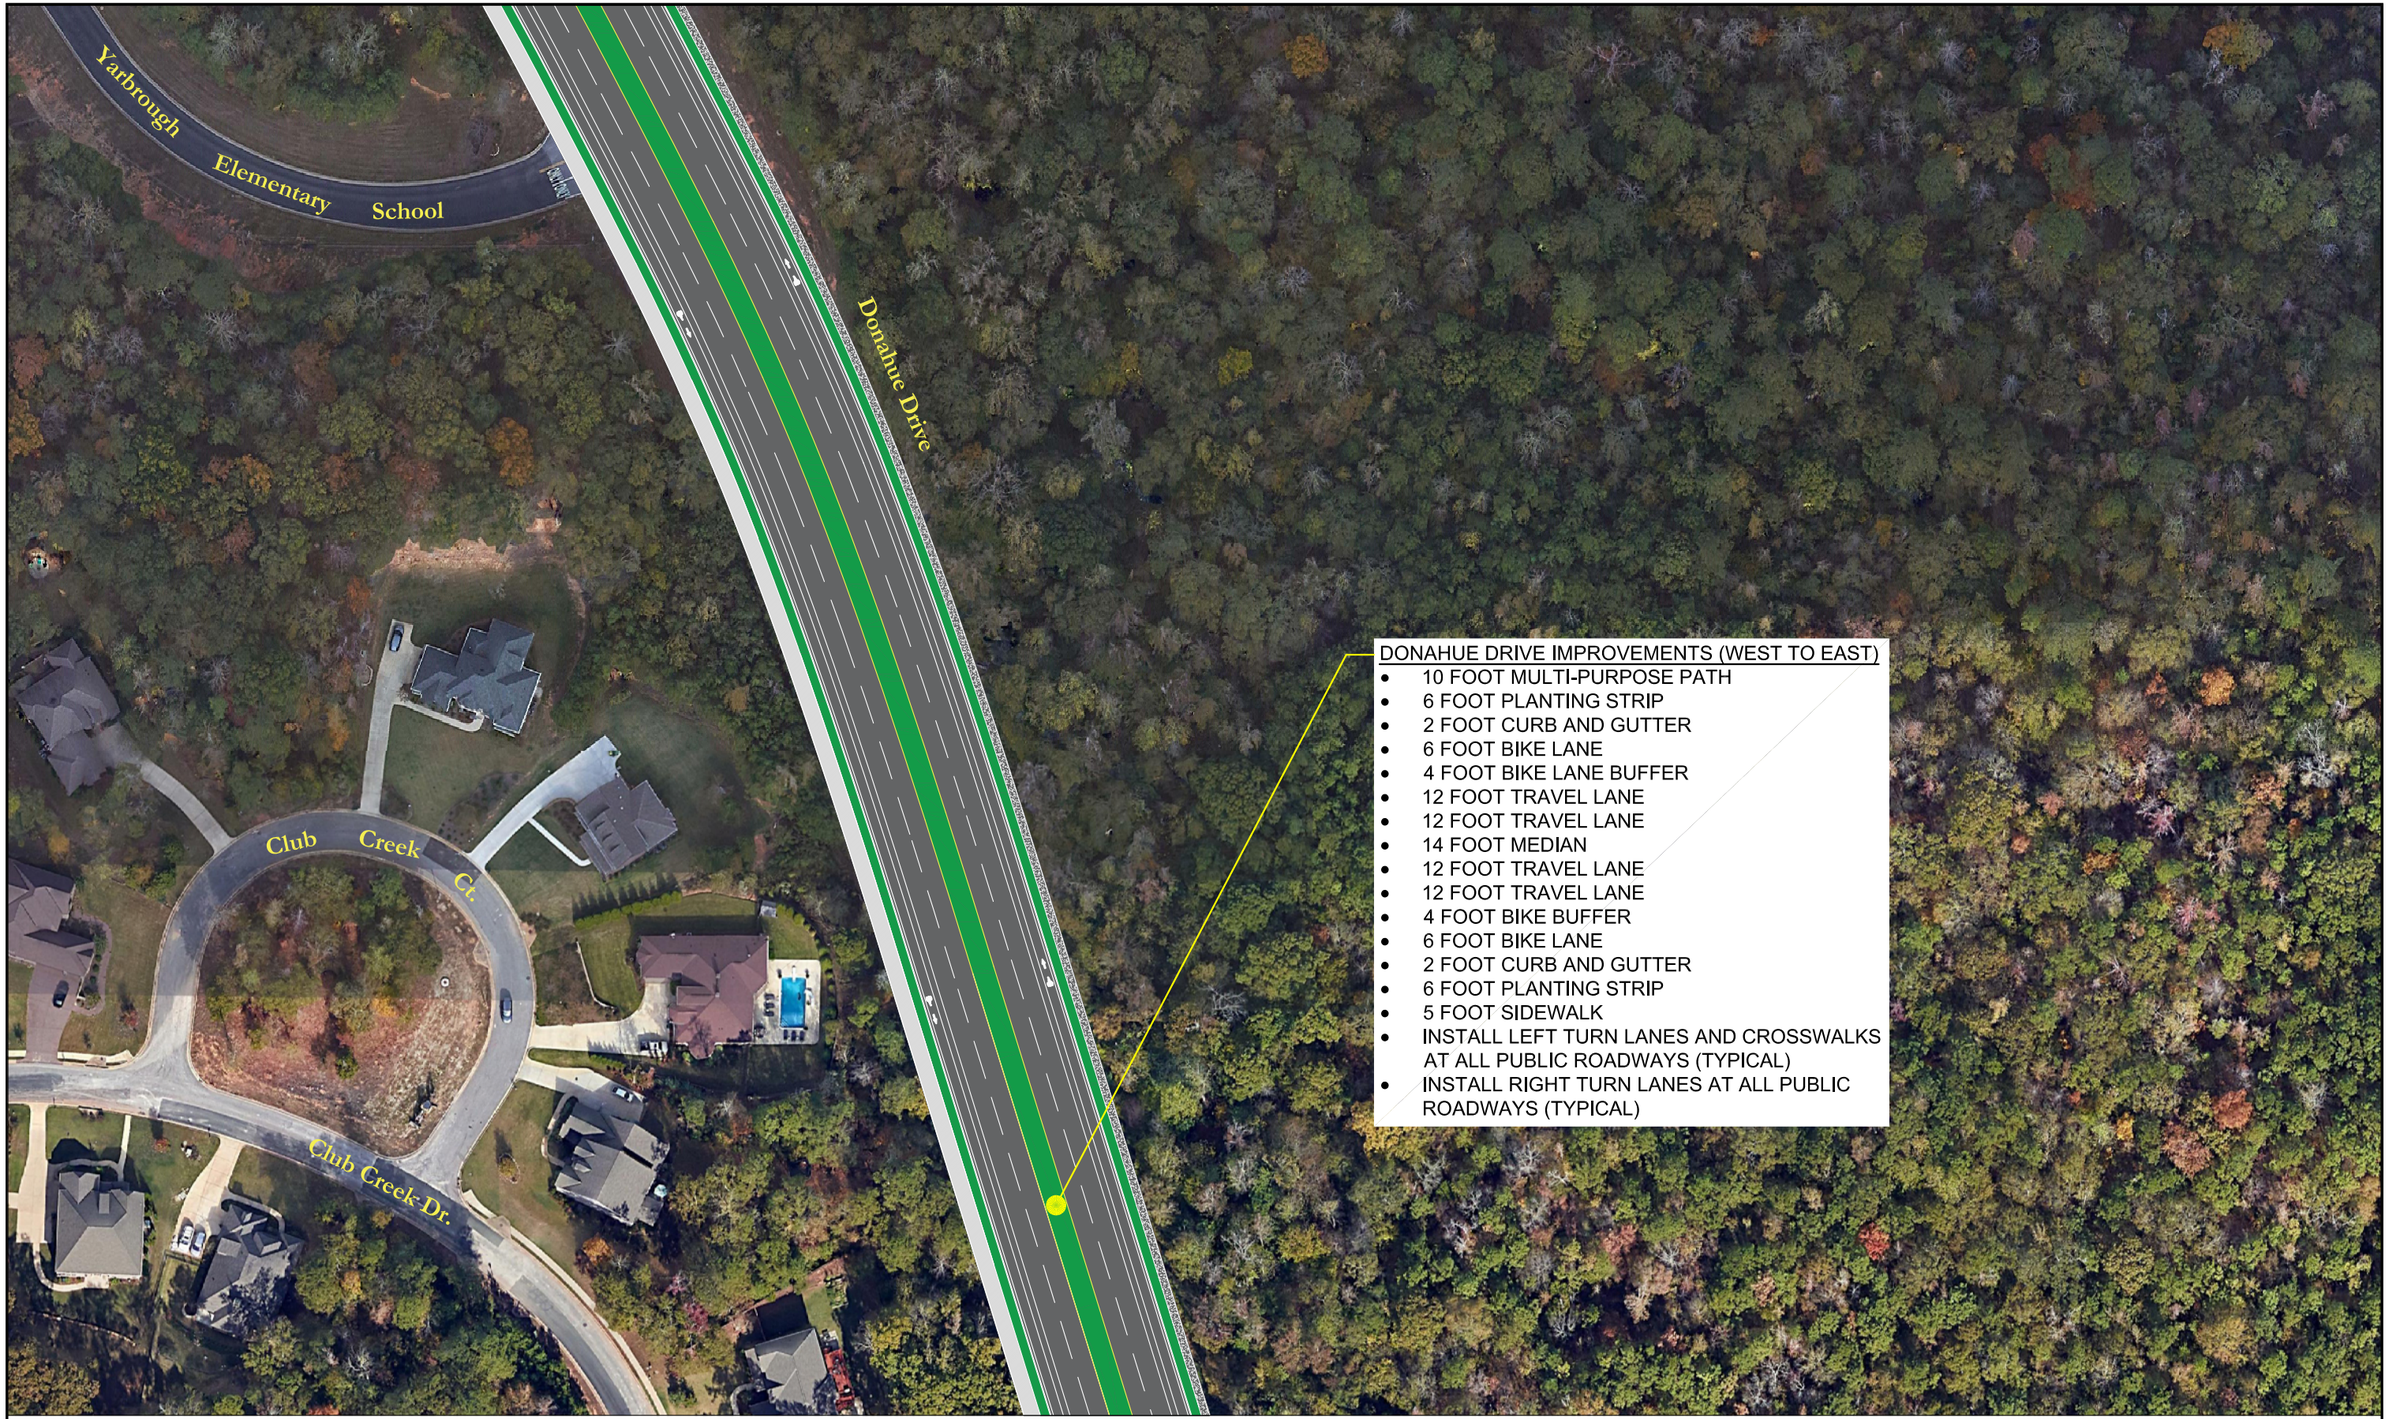

Project NDD4

SKIPPER CONSULTING INC

Legend
- Required Pavement
- Planted Area
- Sidewalk/Multi-use Path

North

Graphic Scale: 1"-100'

Figure 8M
Donahue Drive
Future Improvements
Auburn, Alabama



Project NDD4

SKIPPER CONSULTING INC

Legend
- Required Pavement
- Planted Area
- Sidewalk/Multi-use Path

North

Graphic Scale: 1"-100'

Figure 8N
Donahue Drive
Future Improvements
Auburn, Alabama



Project NDD4


SKIPPER CONSULTING INC

Legend
- Required Pavement
- Planted Area
- Sidewalk/Multi-use Path

North

Graphic Scale: 1"-100'

Figure 8O
Donahue Drive
Future Improvements
Auburn, Alabama

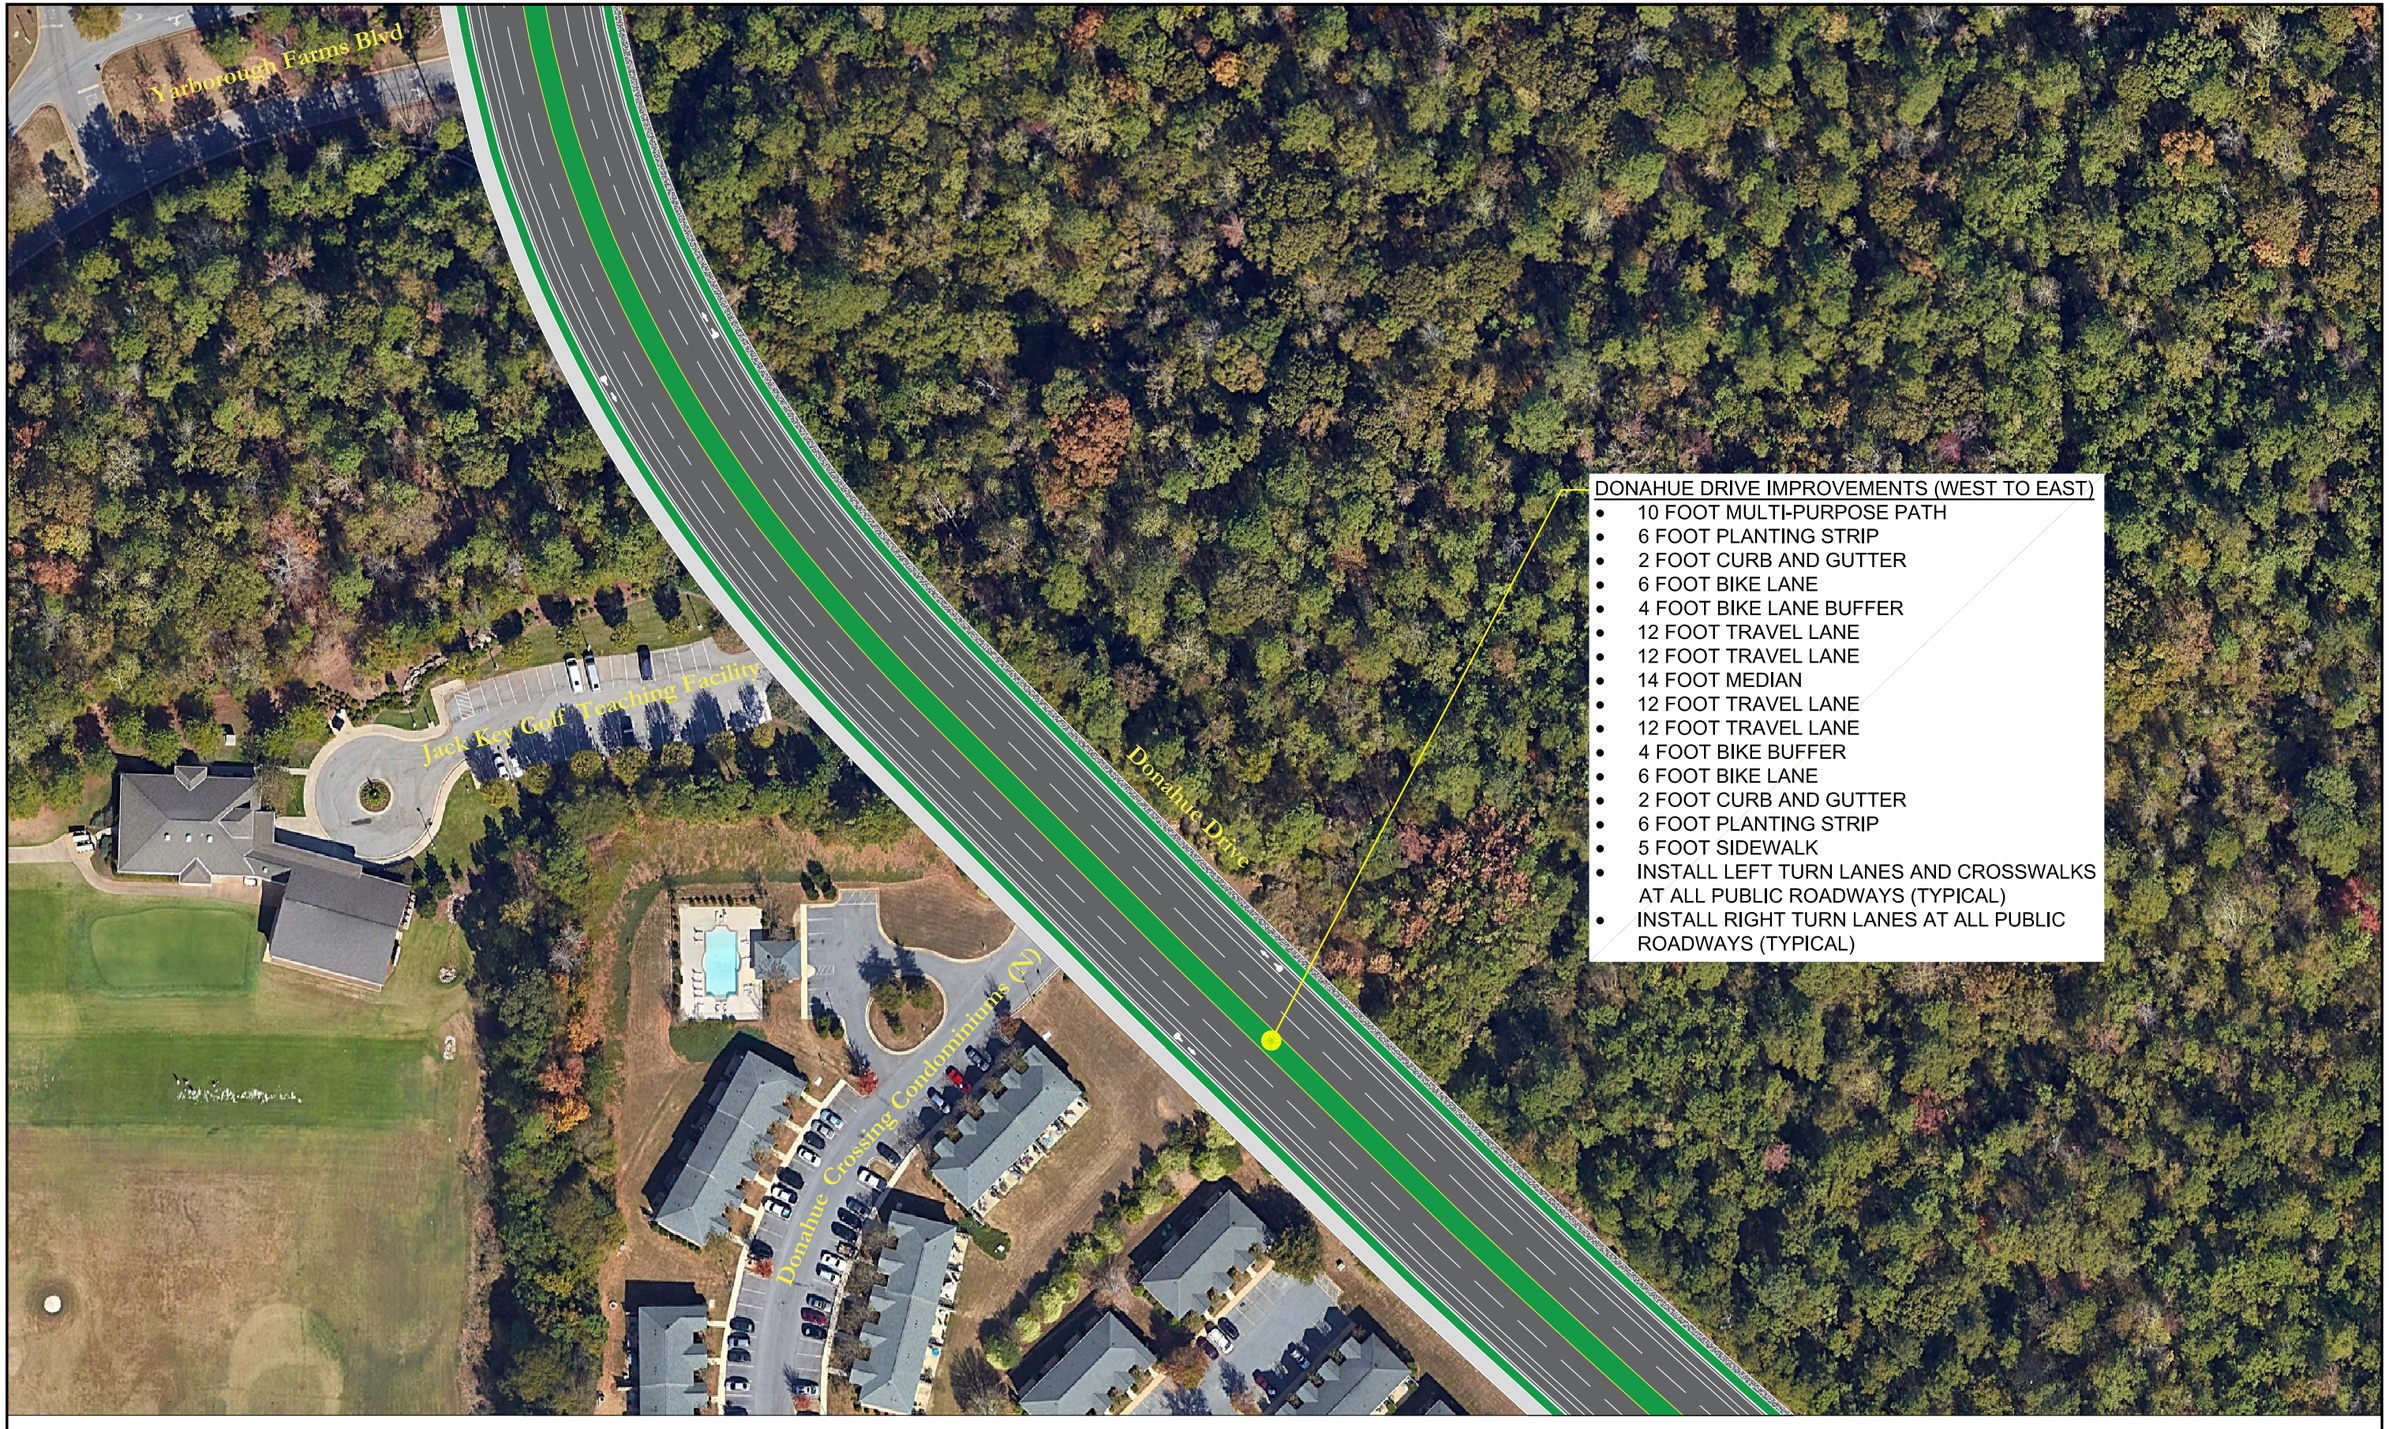

Project NDD4


SKIPPER CONSULTING INC

Legend
- Required Pavement
- Planted Area
- Sidewalk/Multi-use Path

North

Graphic Scale: 1"-100'

Figure 8P
Donahue Drive
Future Improvements
Auburn, Alabama

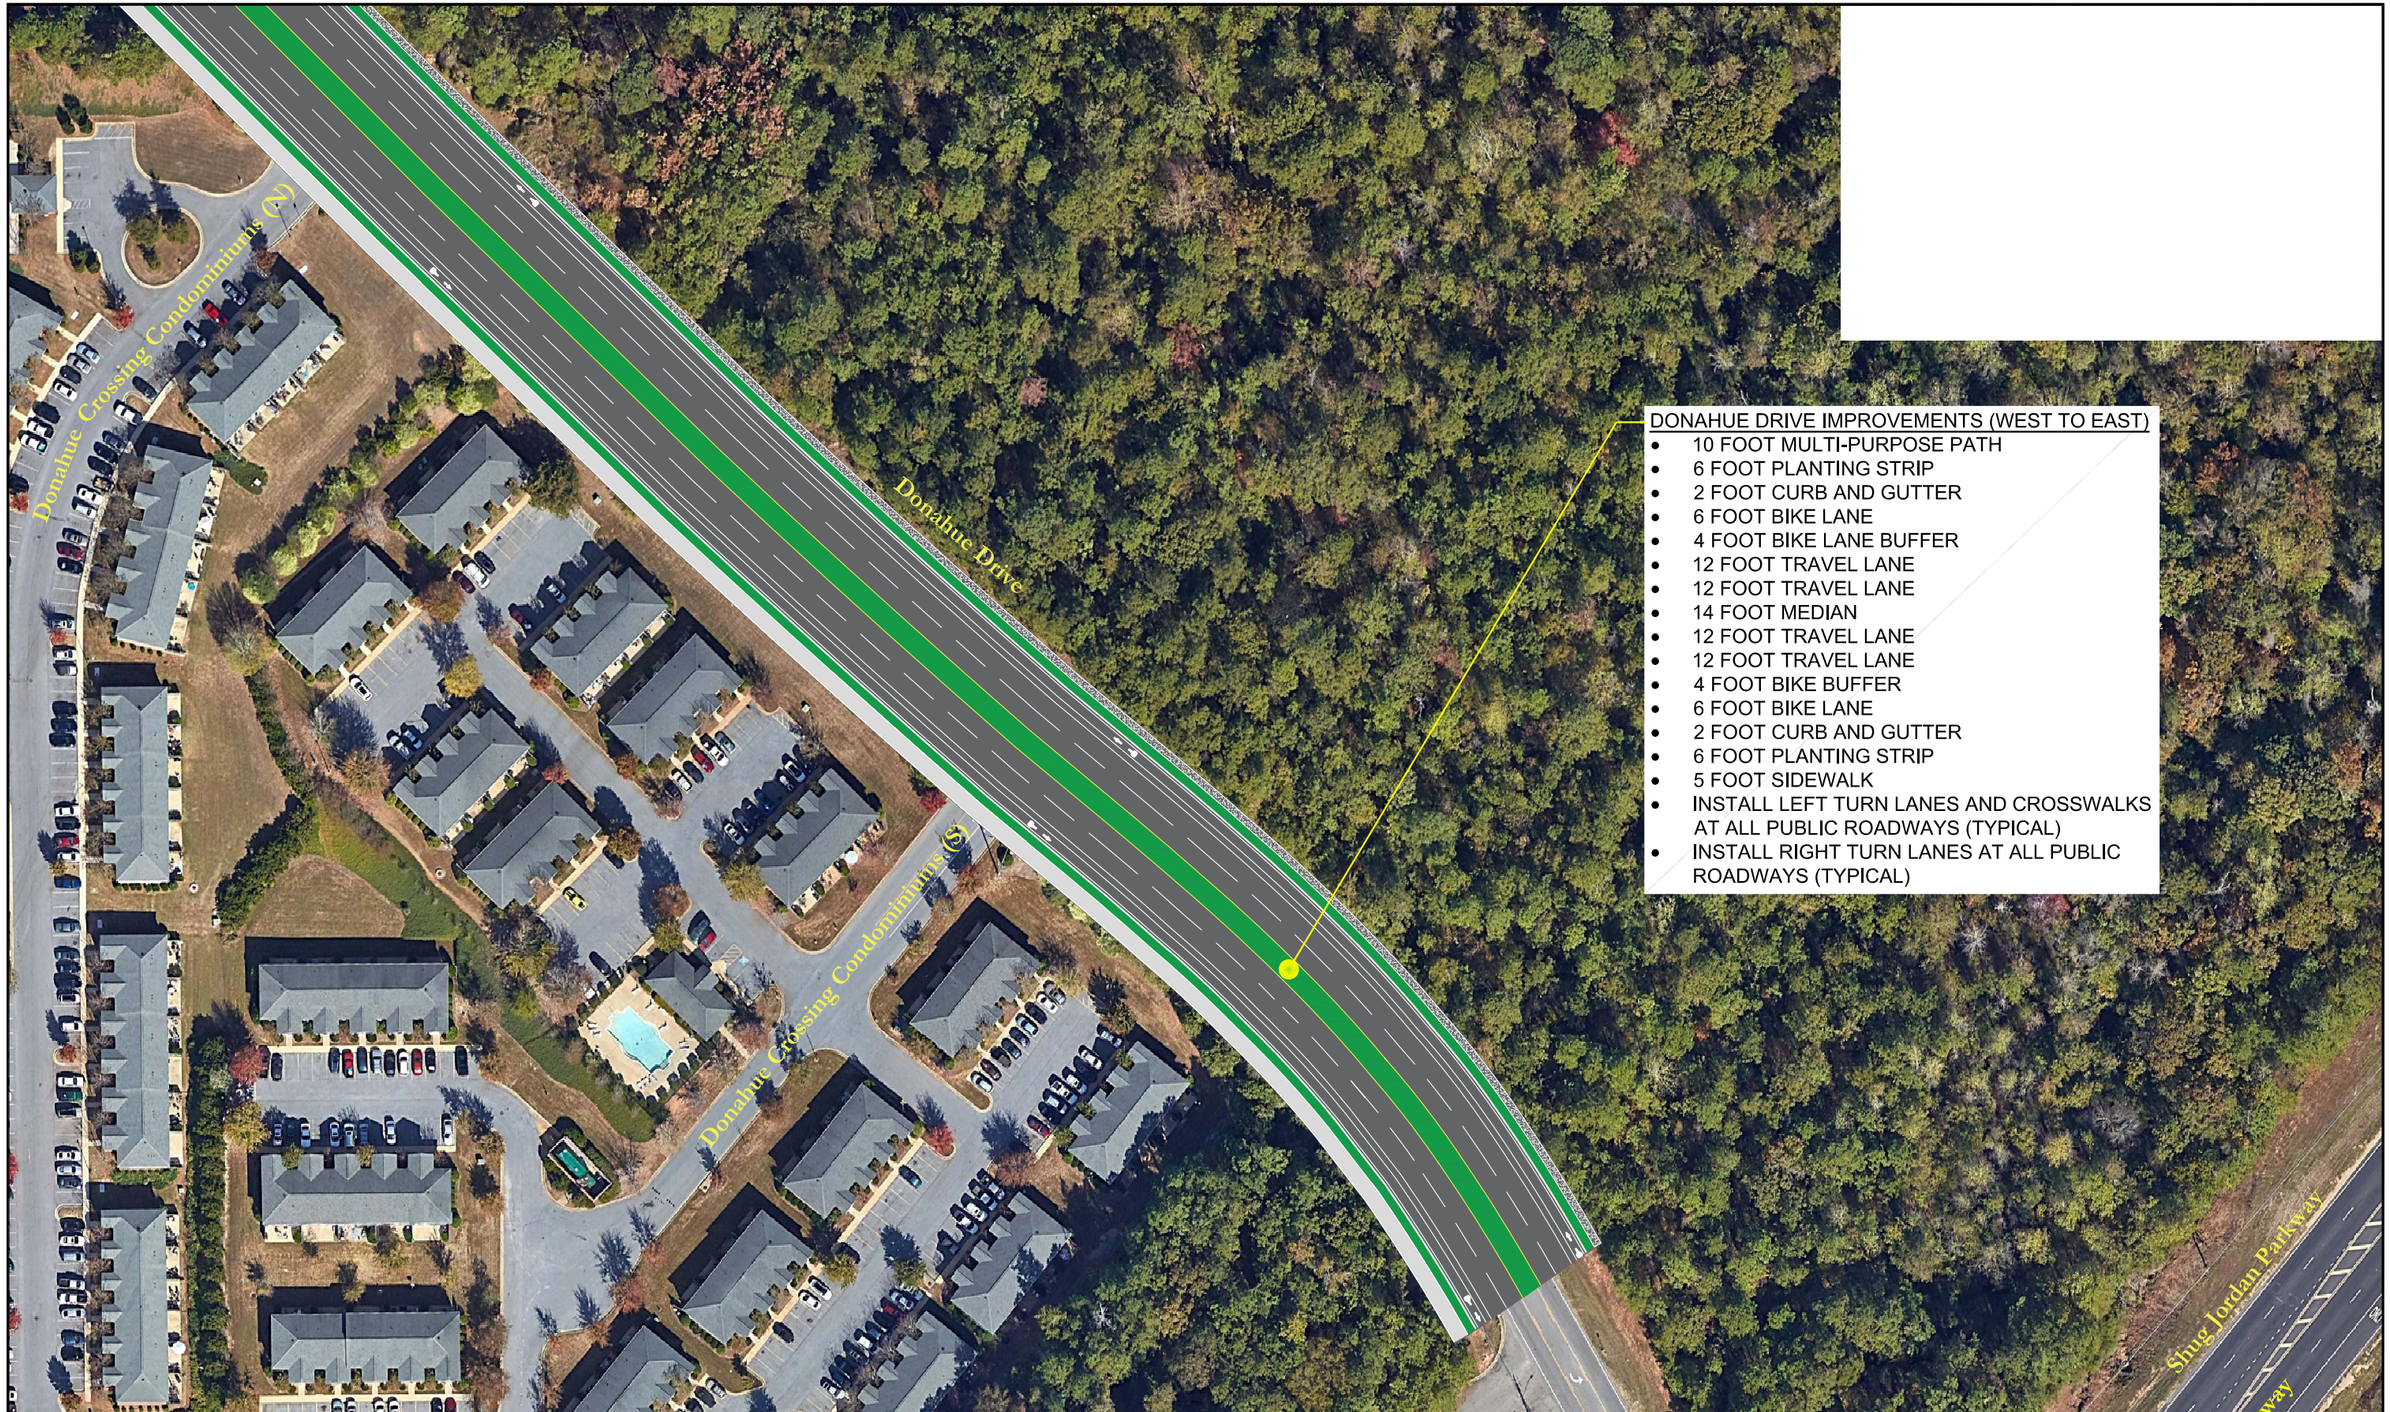

DONAHUE DRIVE IMPROVEMENTS (WEST TO EAST)

- 10 FOOT MULTI-PURPOSE PATH
- 6 FOOT PLANTING STRIP
- 2 FOOT CURB AND GUTTER
- 6 FOOT BIKE LANE
- 4 FOOT BIKE LANE BUFFER
- 12 FOOT TRAVEL LANE
- 12 FOOT TRAVEL LANE
- 14 FOOT MEDIAN
- 12 FOOT TRAVEL LANE
- 12 FOOT TRAVEL LANE
- 4 FOOT BIKE BUFFER
- 6 FOOT BIKE LANE
- 2 FOOT CURB AND GUTTER
- 6 FOOT PLANTING STRIP
- 5 FOOT SIDEWALK
- INSTALL LEFT TURN LANES AND CROSSWALKS AT ALL PUBLIC ROADWAYS (TYPICAL)
- INSTALL RIGHT TURN LANES AT ALL PUBLIC ROADWAYS (TYPICAL)

Project NDD4


SKIPPER CONSULTING INC

Legend
- Required Pavement
- Planted Area
- Sidewalk/Multi-use Path

North

Graphic Scale: 1"-100'

Figure 8Q
Donahue Drive
Future Improvements
Auburn, Alabama

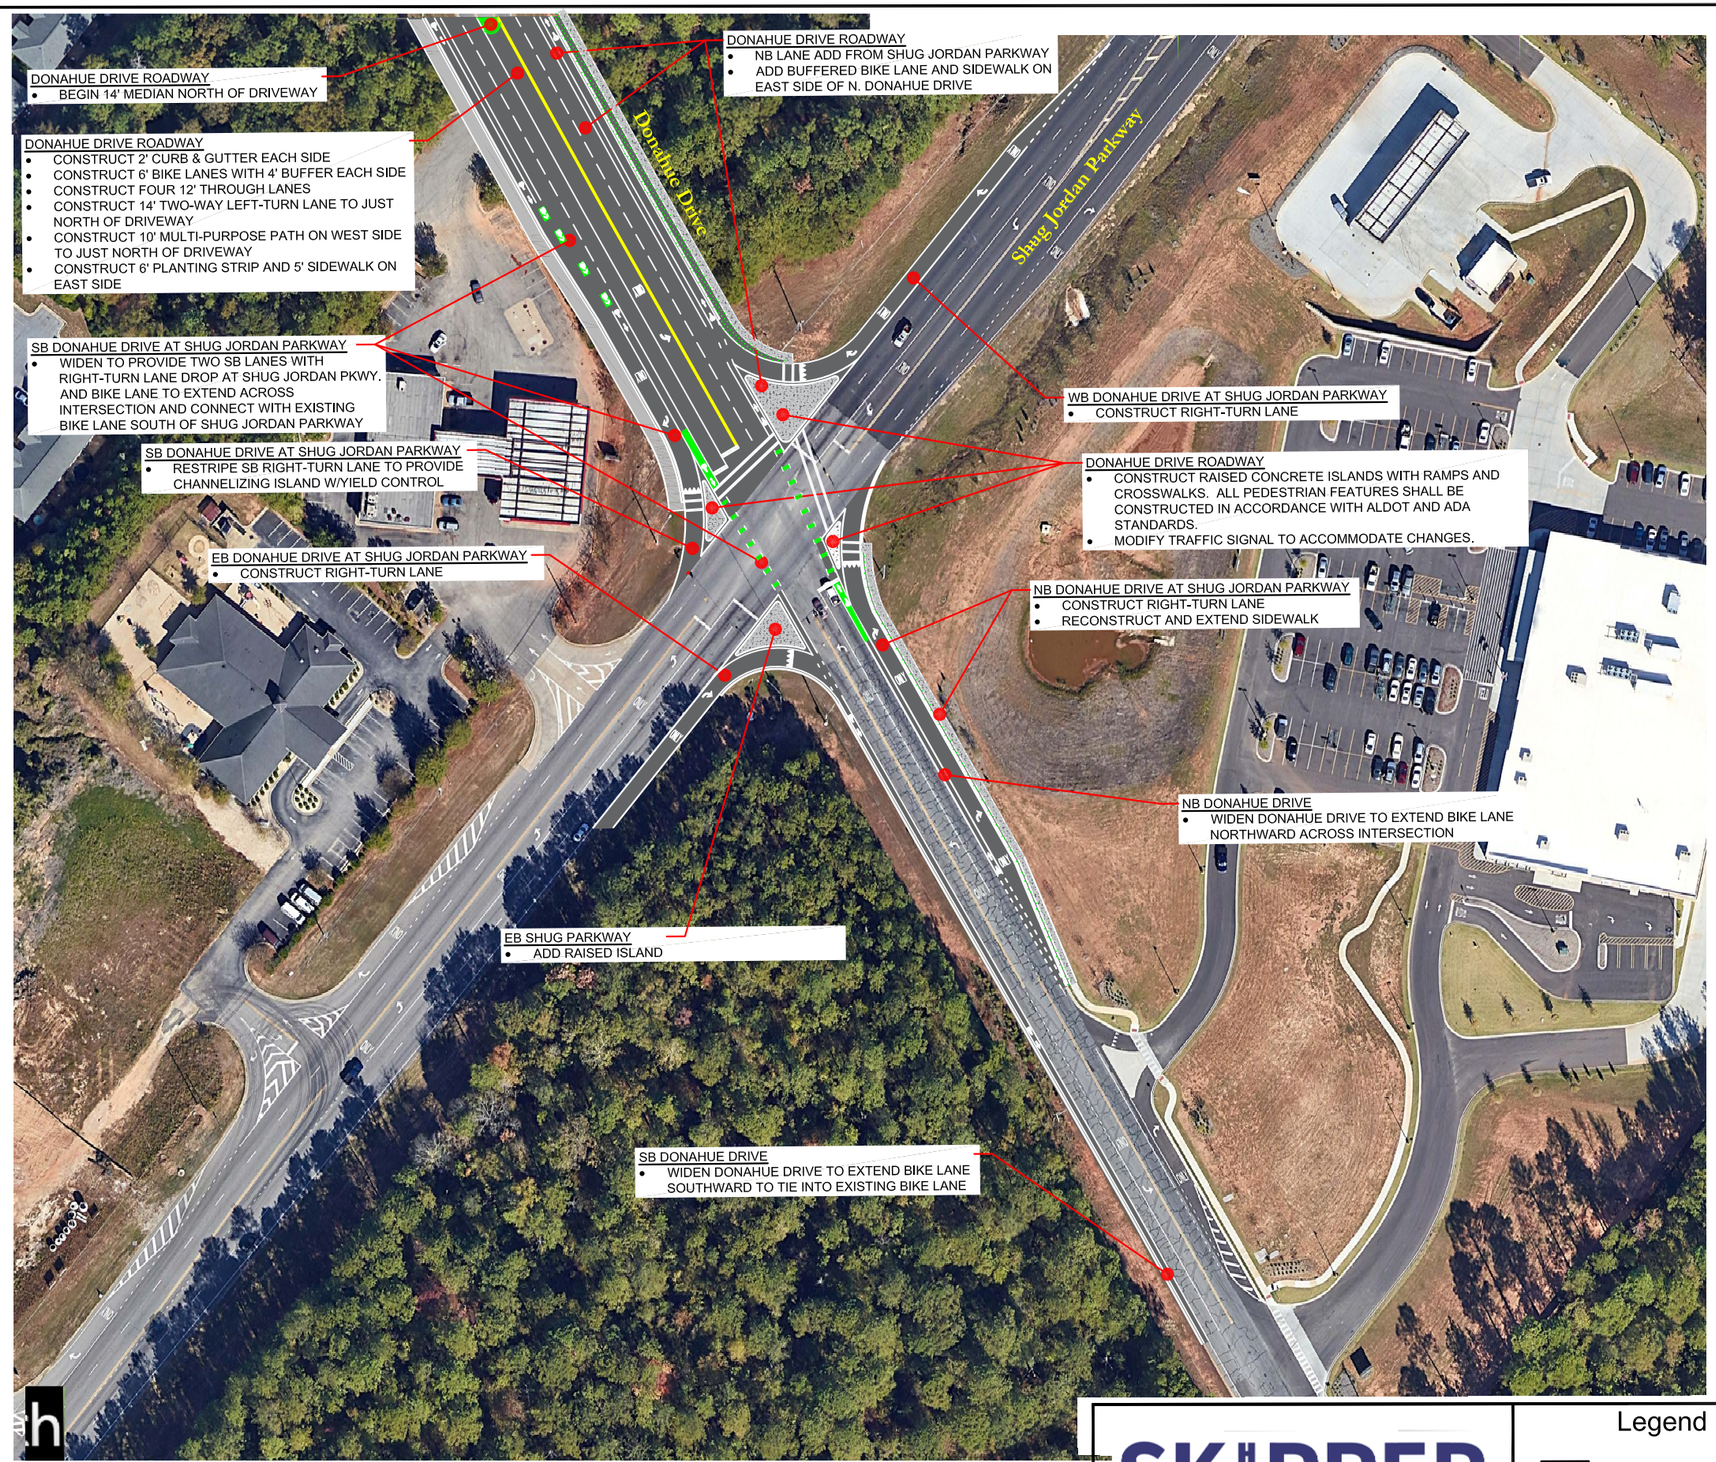

Project NDD5

SKIPPER CONSULTING INC

Legend

Required Pavement

North

Graphic Scale: 1"-120'

Figure 8R
Donahue Drive at
Shug Jordan Parkway
Future Improvements

April 2019 Auburn, Alabama



Note: Pedestrian ramps shall include tactile warning strips and truncated domes per ADA.

Project NDD6

SKIPPER CONSULTING INC

Legend

Required Sidewalk

North

Graphic Scale: 1"-100'

Figure 9A
N. Donahue Dr. Sidewalk
Spencer Ave. to Clark Ave.

Feb. 2019

Donahue Drive
Auburn, Alabama



Note: Pedestrian ramps shall include tactile warning strips and truncated domes per ADA.

Project NDD6

SKIPPER CONSULTING INC

Legend

Required Sidewalk

North


Graphic Scale: 1"-100'

Figure 9B

N. Donahue Dr. Sidewalk
Carlisle Dr. to Recycling Ctr.

Donahue Drive
Auburn, Alabama

Feb. 2019

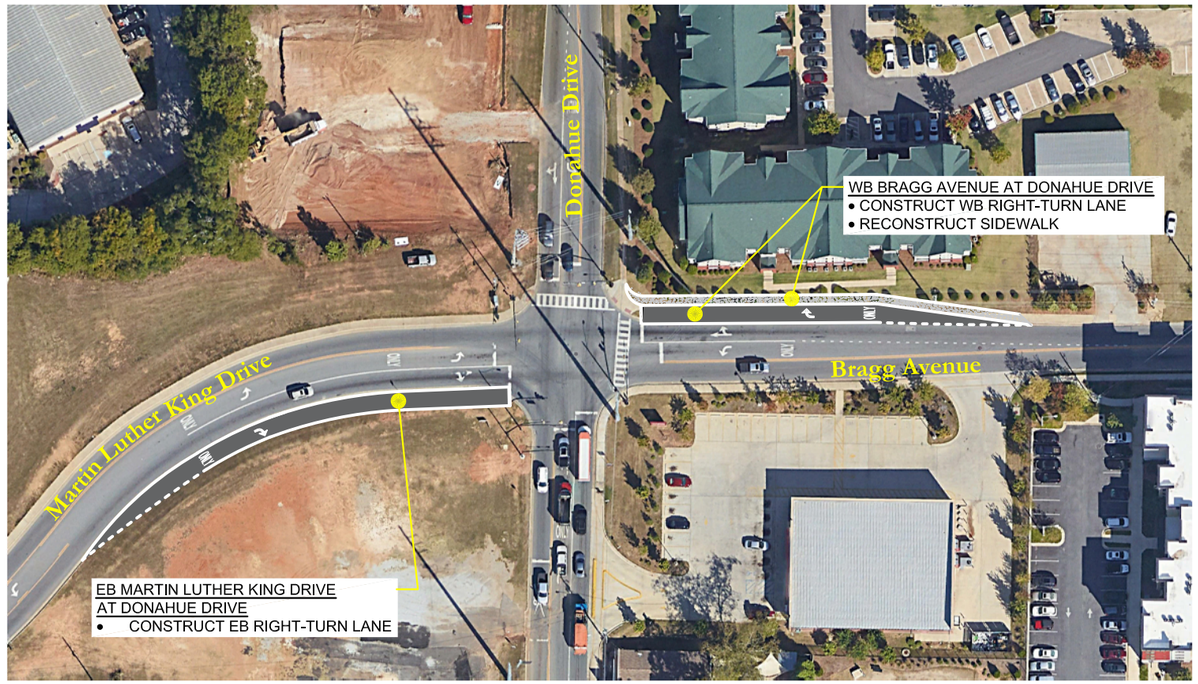

Project NDD7

SKIPPER CONSULTING INC

Legend


Required Pavement

Required Sidewalk

North

Graphic Scale: 1"=100'

Figure 10
Donahue Drive at Martin Luther King Drive/Bragg Avenue Future Improvements
Auburn, Alabama

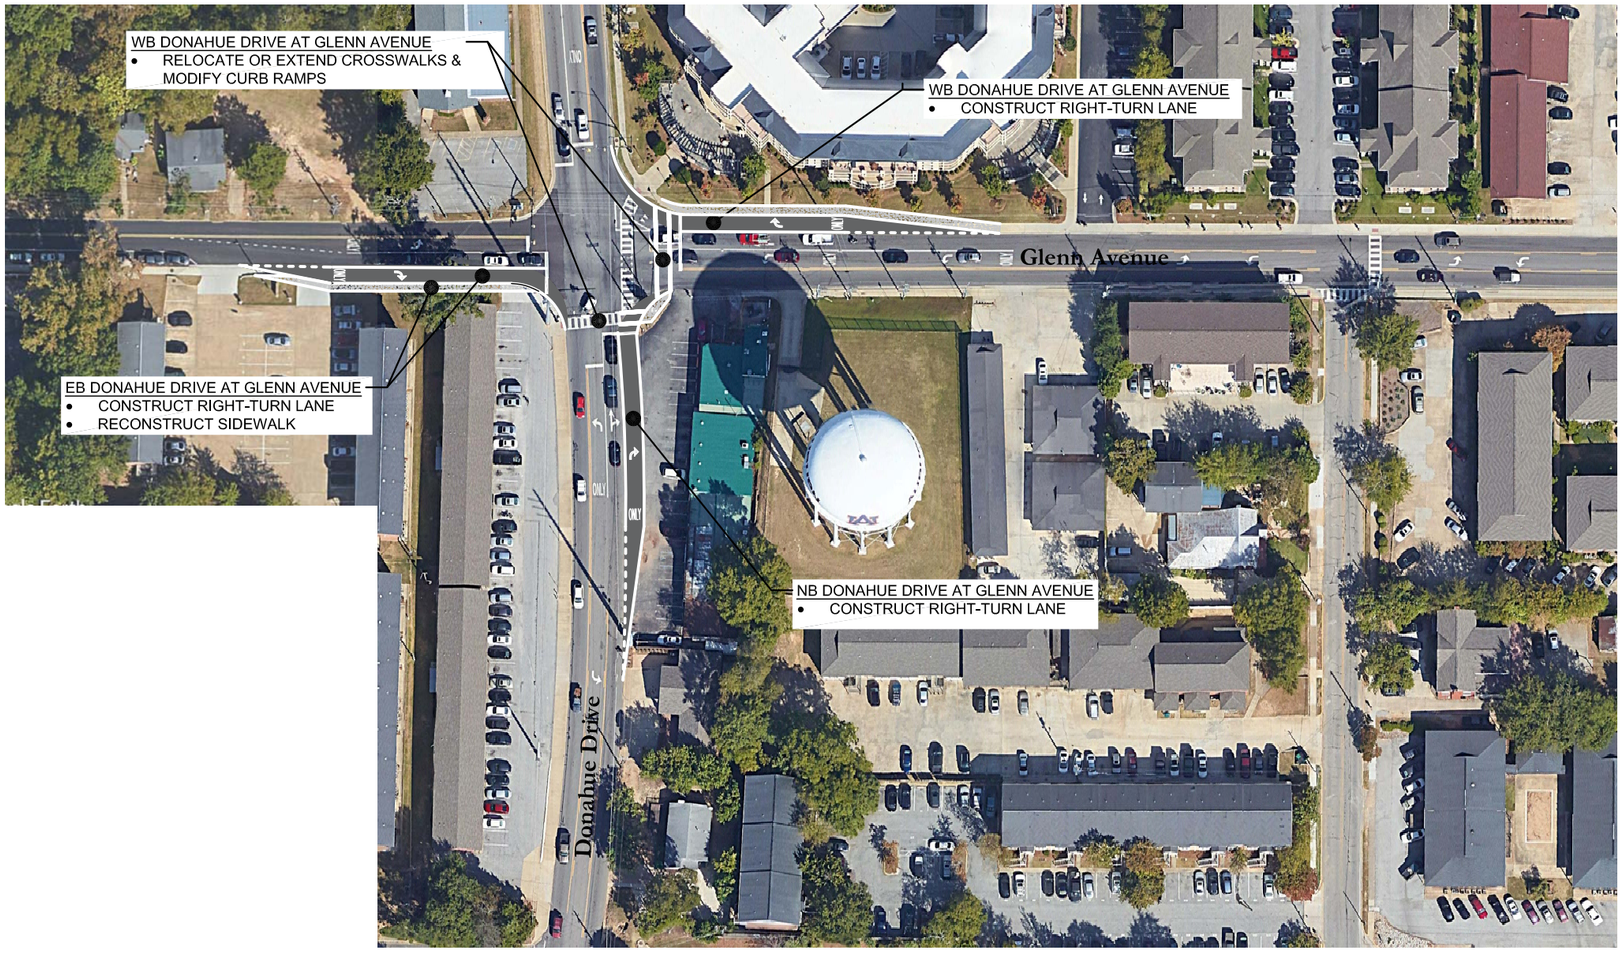

Project NDD8

SKIPPER CONSULTING INC

Legend

Required Pavement


Required Sidewalk

North

Graphic Scale: 1"-100'

Figure 10
Donahue Drive at Glenn Avenue
Future Improvements

November 2018 Auburn, Alabama

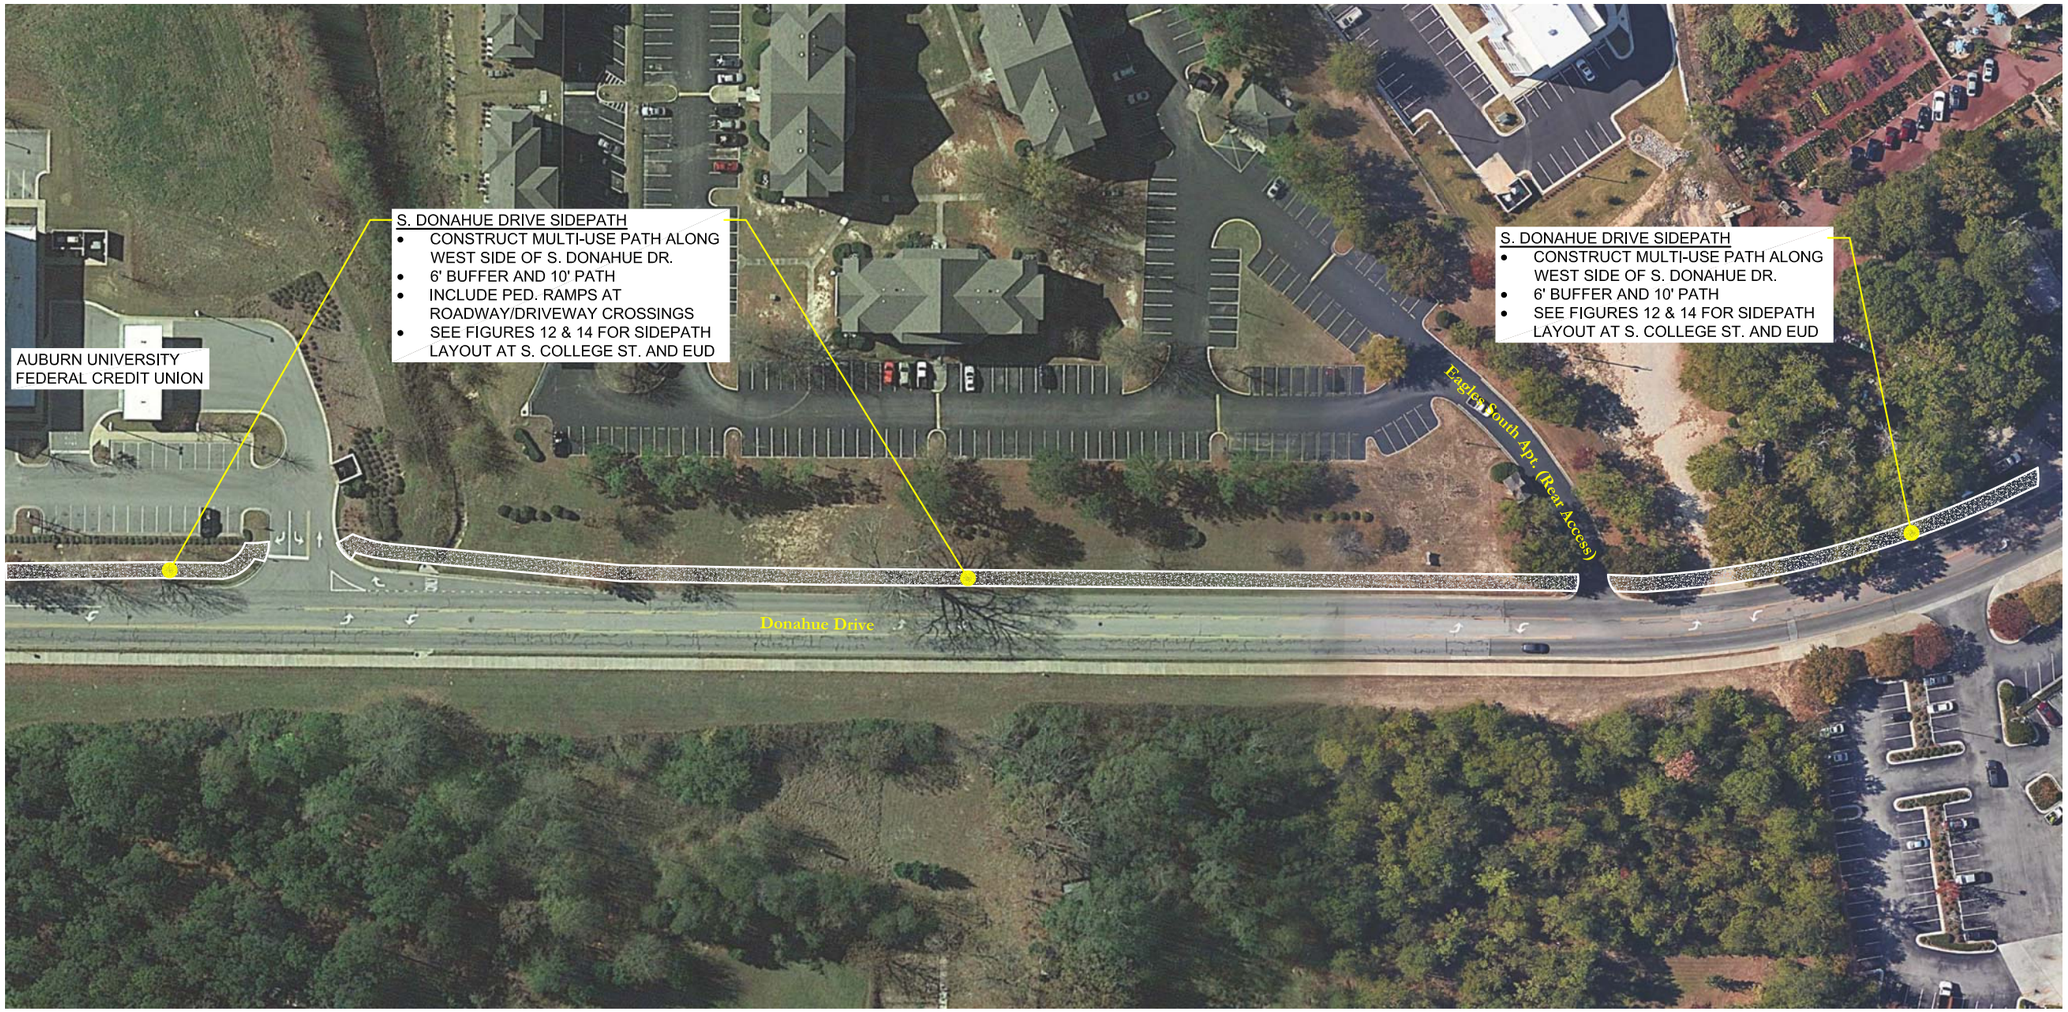

Note: Pedestrian ramps shall include tactile warning strips and truncated domes per ADA.

Project SDD1

SKIPPER CONSULTING INC

Legend

Required Sidewalk


North

Graphic Scale: 1"-100'

Figure 13
S. Donahue Dr. Sidepath
S. College St. to EUD

Feb. 2019

Donahue Drive
Auburn, Alabama

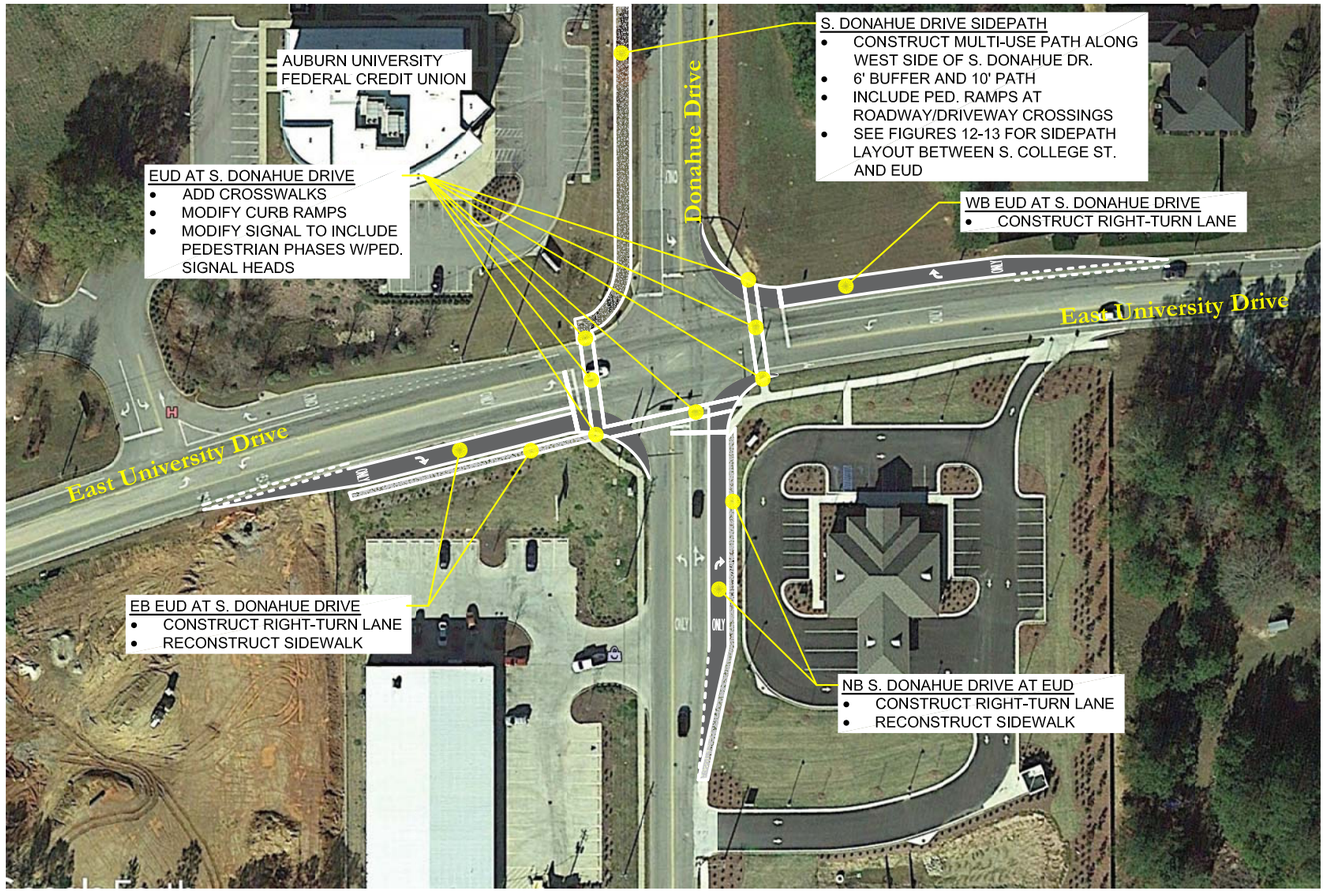

Project SDD2

SKIPPER CONSULTING INC

Legend

Required Pavement

Required Multi-Use Path/Sidewalk

North

Graphic Scale: 1"-100'

Figure 14
S. Donahue Dr. at EUD
Future Improvements

February 2019 Auburn, Alabama